(1)

SURVEY OF FOURTH ST @ REDWOOD DR INDEX LL 11 PAGE 118

SURVEYED BY ROBIN, CONNER, CANNAROZZI DATE 5 OCT 83

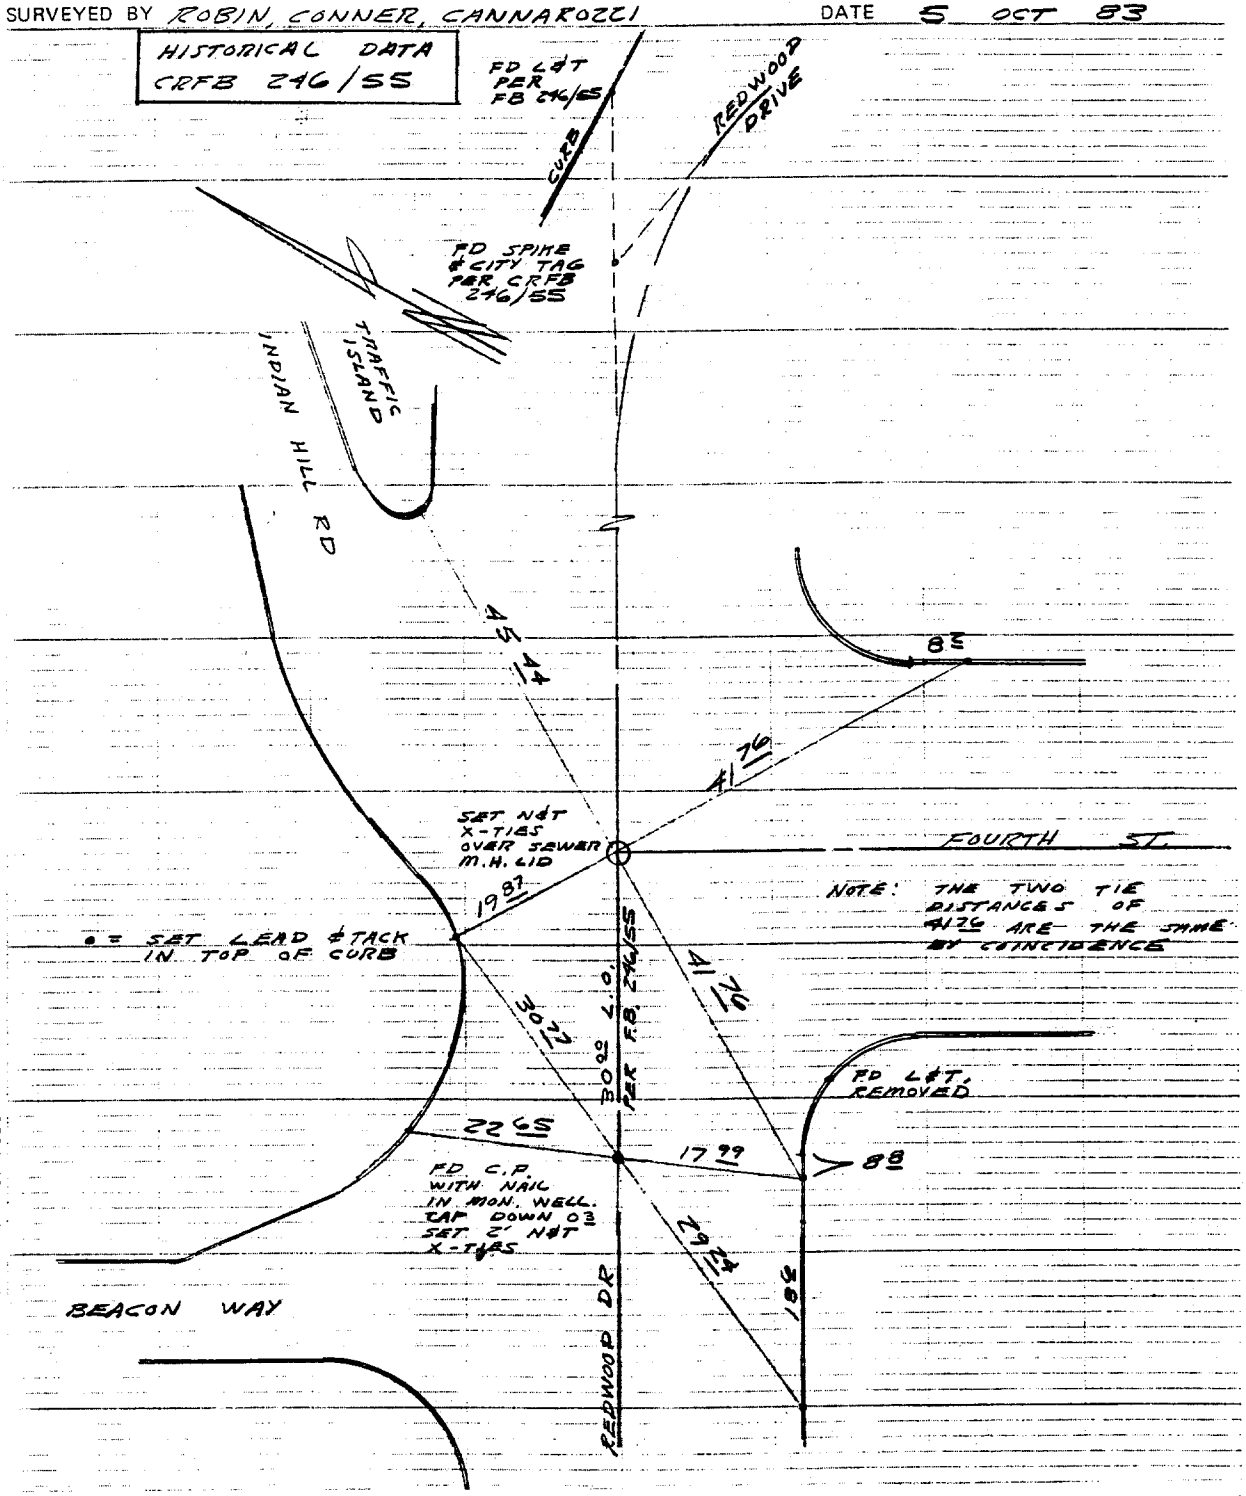

SERVCO NO. 7036

X-STREET REDWOOD

OFFICE USE ONLY

STREET 9106 4TH TIE

X FD. Ramset Nail on T/C

■ FD. "C" Nail on T/C

● FD. LD. & TK. on T/C

○ SET LD. & TK. On T/C

SCALE: N/A	OFFICIAL TIE PLAT CITY OF RIVERSIDE	SHEET
DATE: 1/98		
DR. BY: WF	*These ties are for the purpose of perpetuating the found monumentation. No claim is made as to the relationship of the points or lines shown hereon to true boundary locations.*	OF SHEETS
W.O.:		
F.B.:		FILE NO.: