OURTH ST. @ LOCUST ST INDEX LL 11 PAGE 117

ROBIN, CONNER, CANNAROZZI DATE 3 OCT 83

HISTORICAL DATA
RFB 696/20
RFB 224/42

TRANSIT TIES

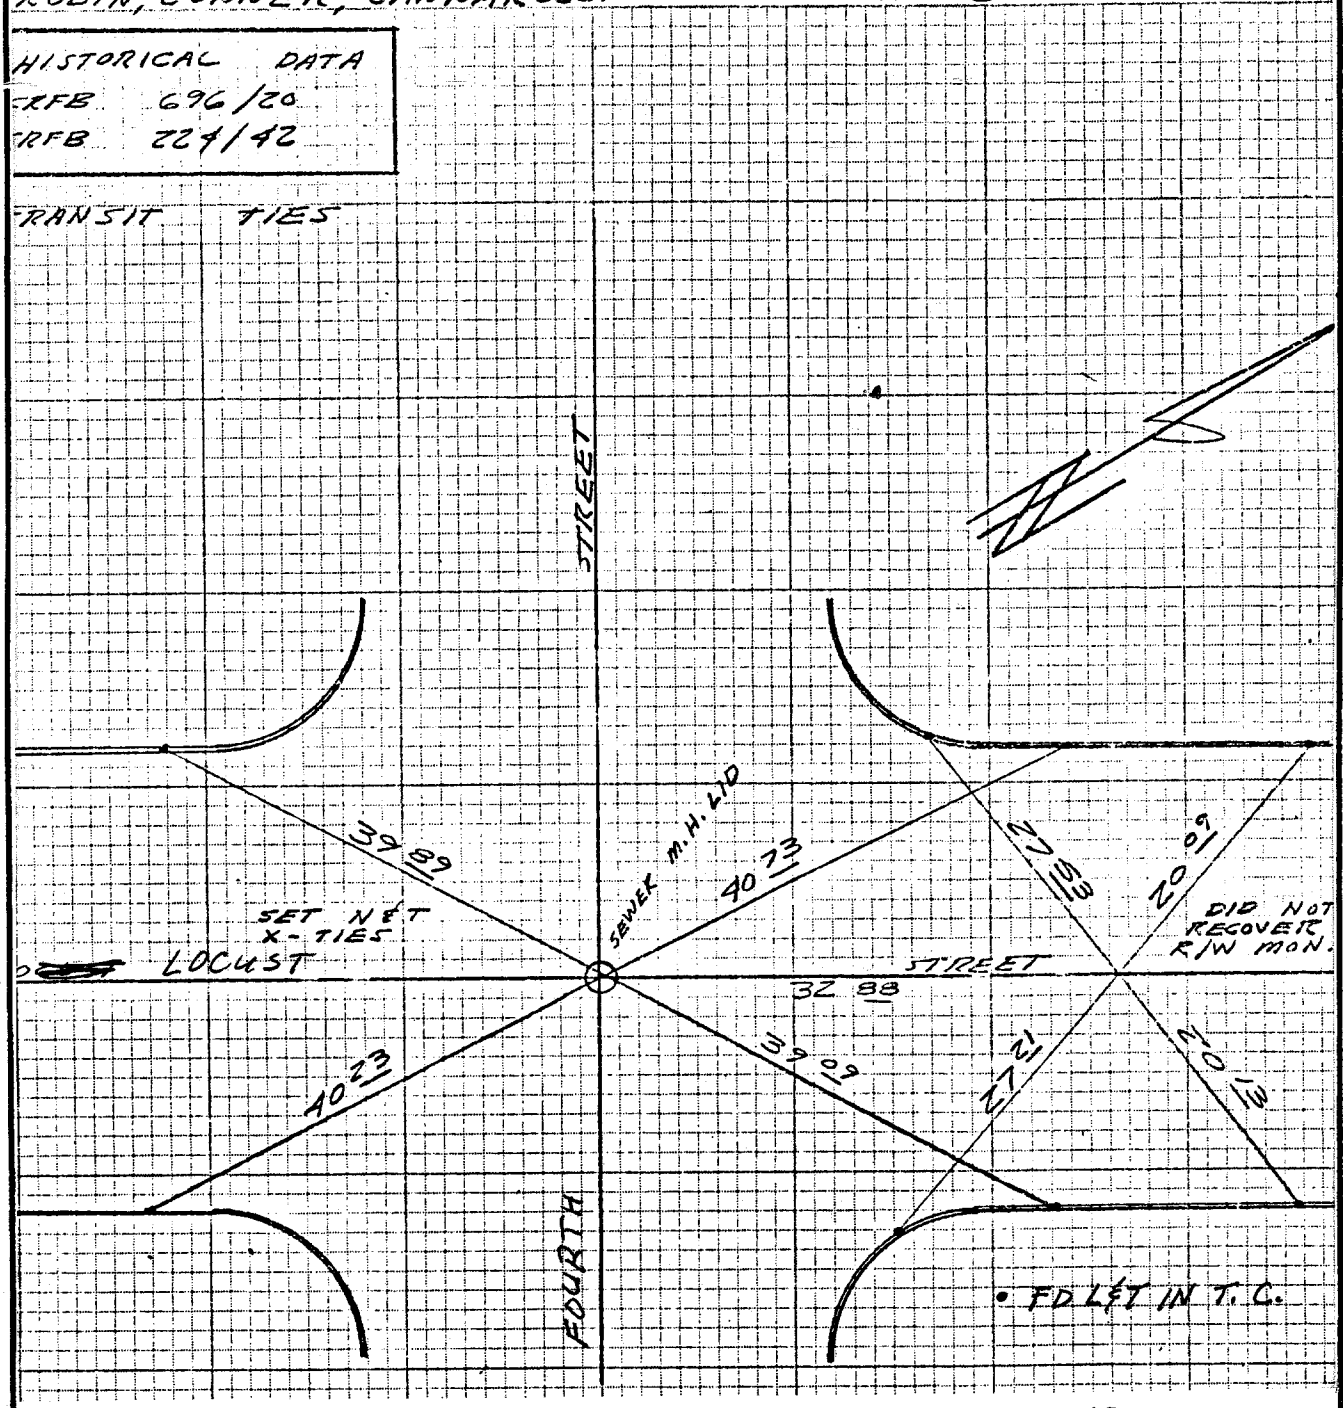

Street: LOCUST ST 9108 TIE

X-Street: 4TH ST.

OFFICIAL USE ONLY

✕ FD. Ramset Nail on T/C
■ FD. "C" Nail on T/C
● FD. LD. & TK. on T/C
○ Set LD. & TK. on T/C

Scale:	**OFFICIAL TIE PLAT**	
Date:	**CITY OF RIVERSIDE**	
Drawn by:	*These ties are for the purpose of perpetuating the found monumentation. No claim is made as to the relationship of the points or lines shown hereon to true boundary locations.*	Sheet 1 of 1
W.O.:		File No.:
F.B.:		