SWING TIES

NOTE:

FD 1" IP W/LS 4563
TAG DN 0.05'

HISTORICAL DATA

CITY TIES DATED 11/26/79
CRFB 625/59

Street: MESA ST.

X-Street: SEVENTH ST.

OFFICIAL USE ONLY

9125 TIE

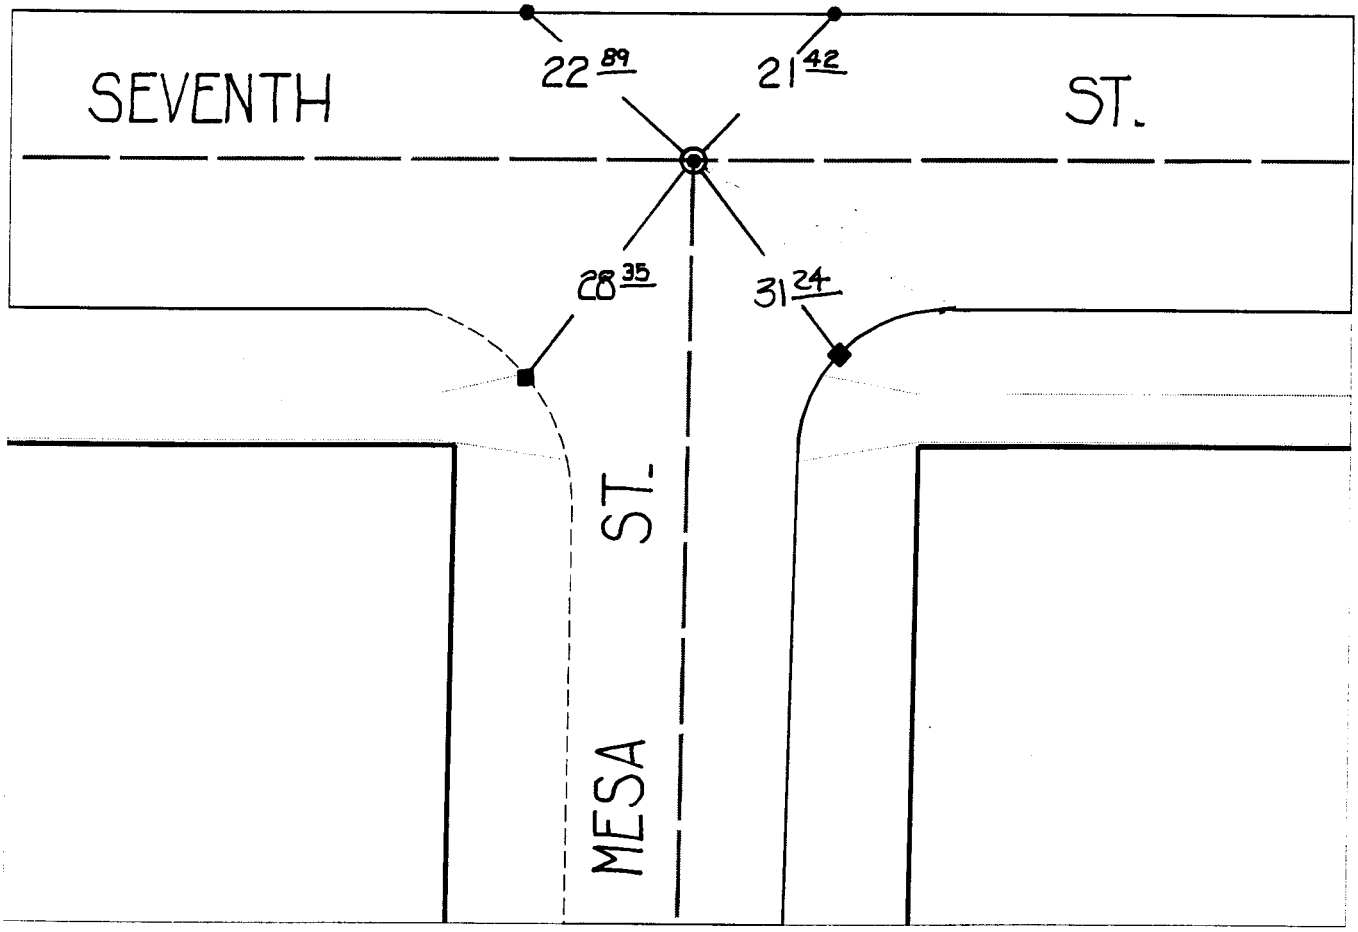

✕ FD. Ramset Nail on T/C
■ FD. "C" Nail on T/C
● FD. LD. & TK. on T/C
○ Set LD. & TK. on T/C

Scale: 1" = 20'	**OFFICIAL TIE PLAT**	N W E S
Date: 12/03/99	**CITY OF RIVERSIDE**	
Drawn by: survey	*These ties are for the purpose of perpetuating the found monumentation. No claim is made as to the relationship of the points or lines shown hereon to true boundary locations.*	
W.O.:		Sheet 1 of 1
F.B.:		File No.:

#20