PARTY NO. AND MEMBERS PEREZ - DIAZ - JARDINE F.B. 1049 PAGE 125

M.S. NOTES CALC'D BY CALC'S CHECKED BY: MAP NO.: WEATHER:

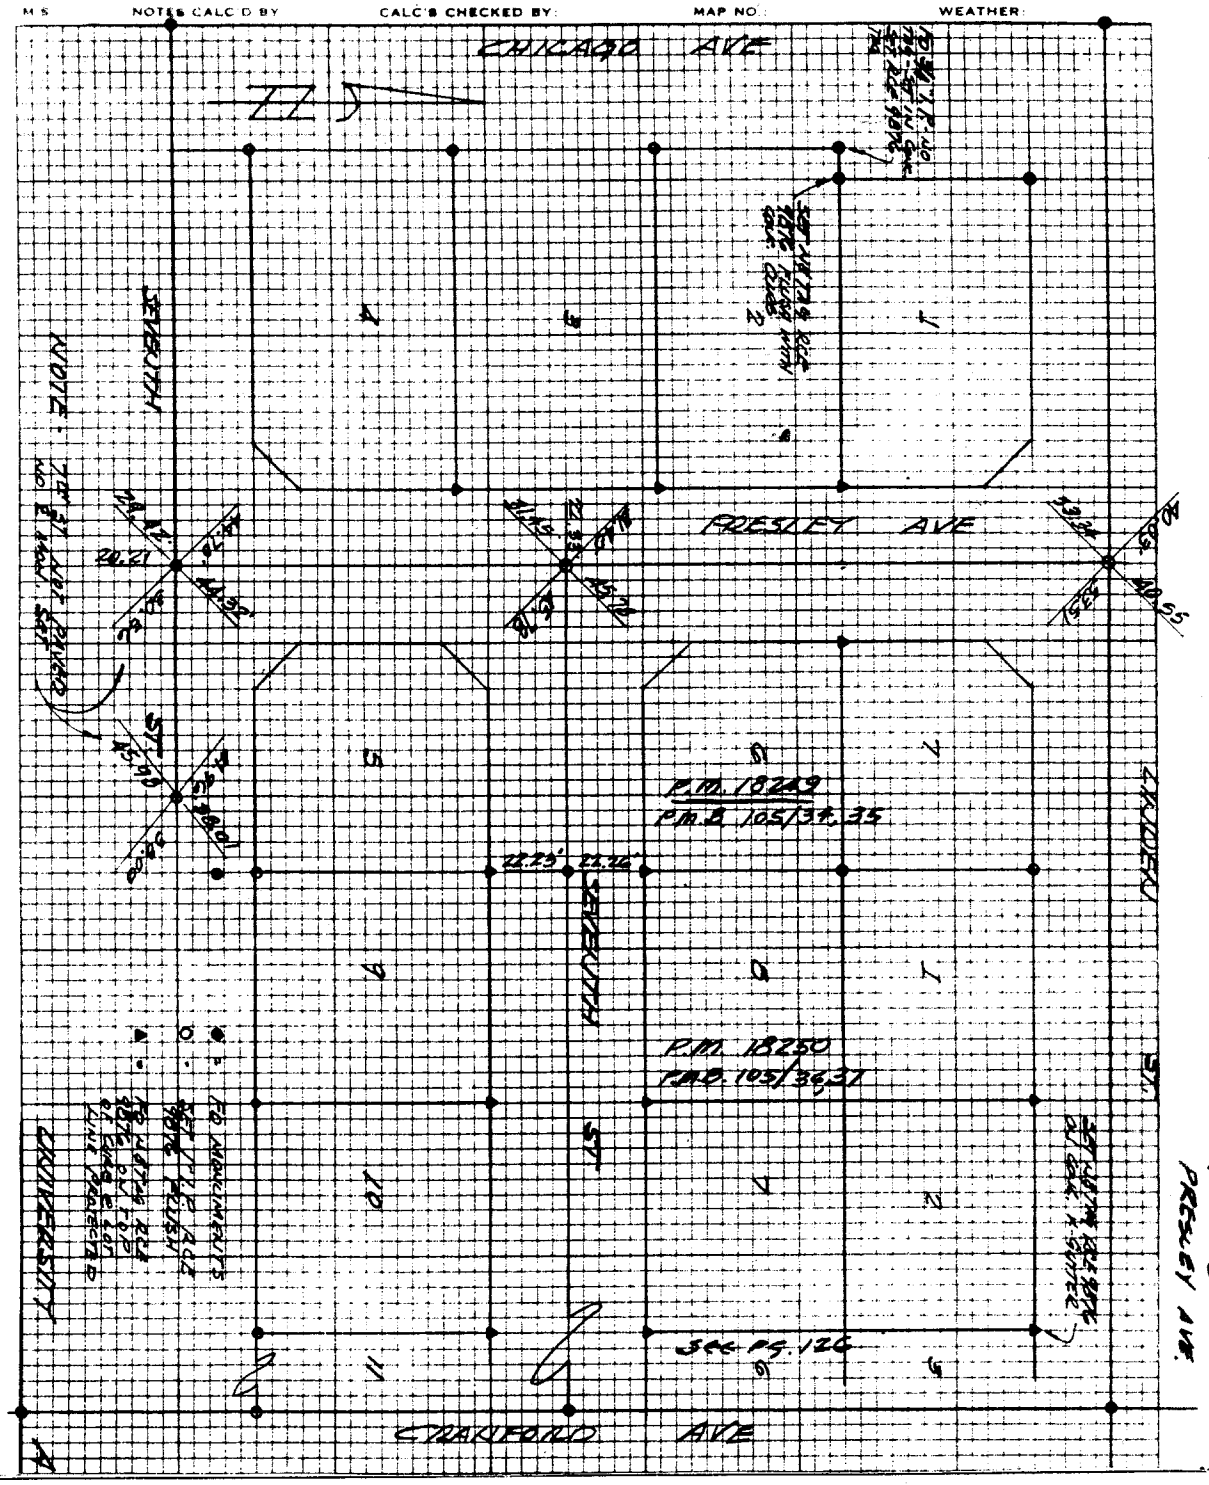

Street: 7TH ST. 9181 T/F

X-Street: PRESLEY AVE.

OFFICIAL USE ONLY

× FD. Ramset Nail on T/C

■ FD. "C" Nail on T/C

● FD. LD. & TK. on T/C

○ Set LD. & TK. on T/C

Scale:	**OFFICIAL TIE PLAT** **CITY OF RIVERSIDE**	
Date:		
Drawn by:	*These ties are for the purpose of perpetuating the found monumentation. No claim is made as to the relationship of the points or lines shown hereon to true boundary locations.*	Sheet 1 of 1
W.O.:		File No.:
F.B.:		