12TH ST @ LOCUST ST. INDEX 445 PAGE 29

ROBIN, CONNER, CANNAROZZI DATE 4 NOV 83

HISTORICAL DATA
CRFB 550/11

TRANSIT TIES

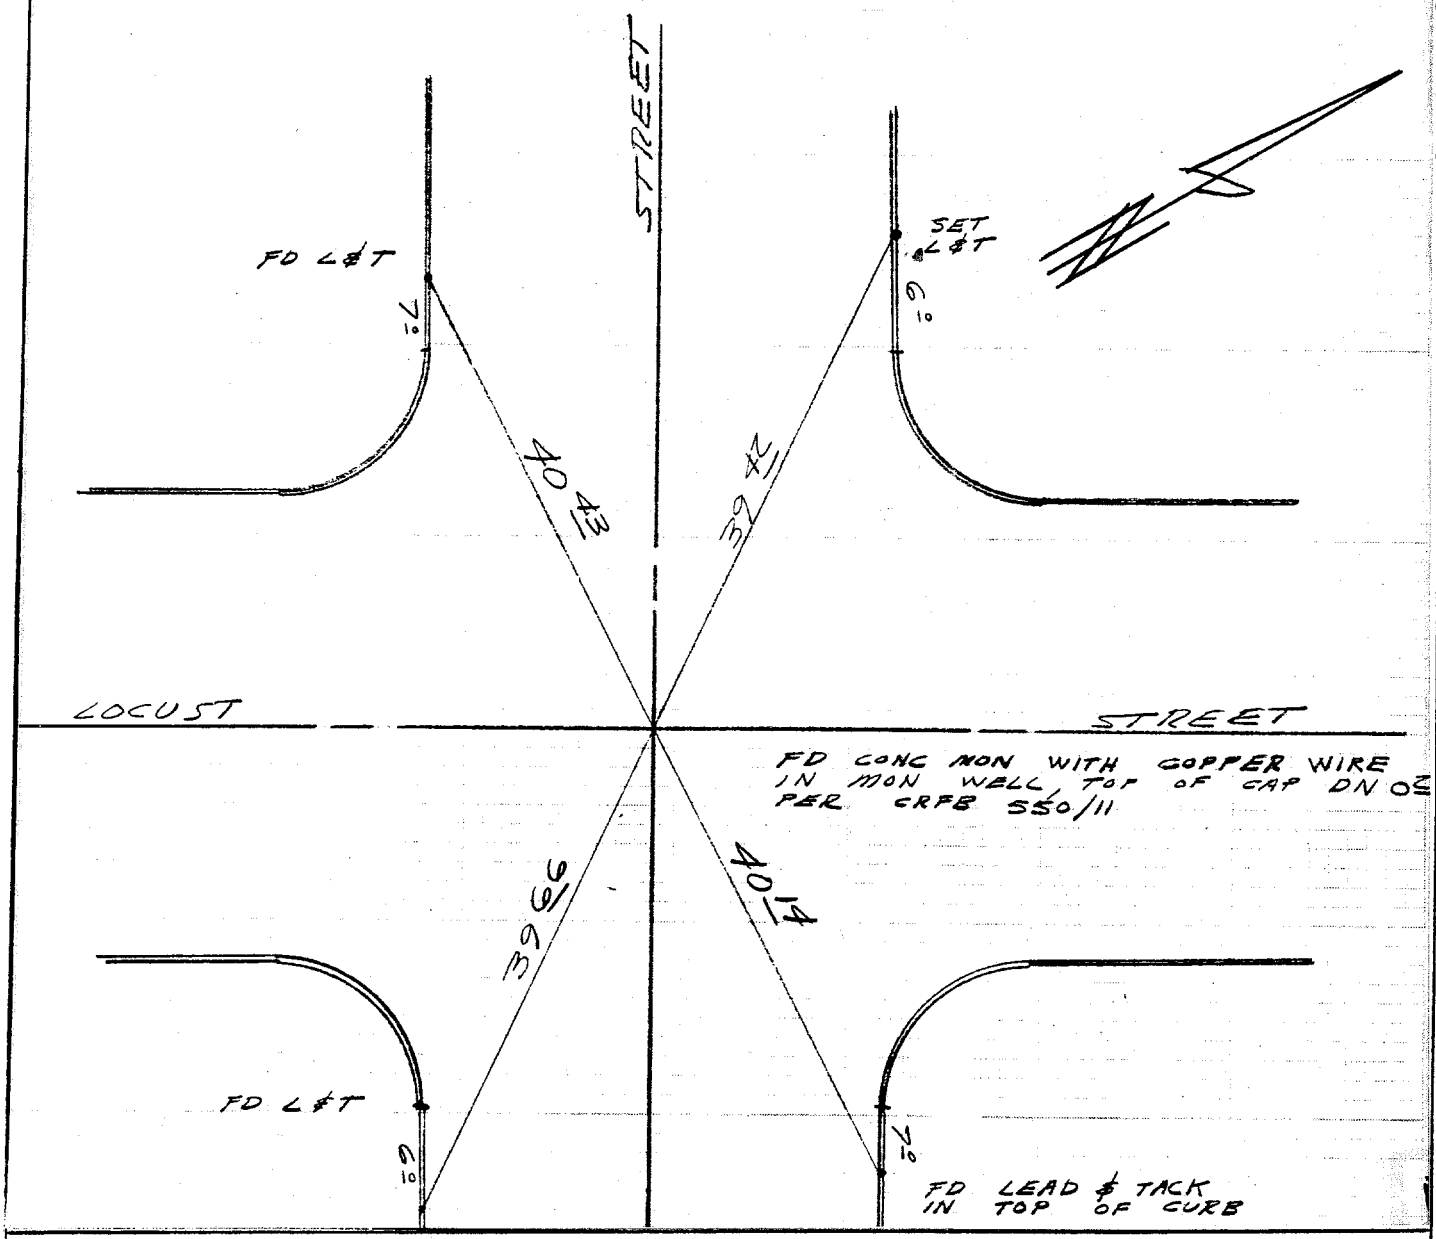

Street: 12th St 9266 TIE

X-Street: Locust St

OFFICIAL USE ONLY

✕ FD. Ramset Nail on T/C
■ FD. "C" Nail on T/C
● FD. LD. & TK. on T/C
○ Set LD. & TK. on T/C

Scale:	**OFFICIAL TIE PLAT** CITY OF RIVERSIDE	4
Date:		
Drawn by:	*These ties are for the purpose of perpetuating the found monumentation. No claim is made as to the relationship of the points or lines shown hereon to true boundary locations.*	
W.O.:		Sheet 1 of 1
F.B.:		File No.: