OF 12TH ST. @ VINE ST INDEX LL45 PAGE 32

ED BY ROBIN, CANNAROZZI, FANN DATE 8 NOV 83

HISTORICAL DATA
CRFB 224/23

TRANSIT TIES

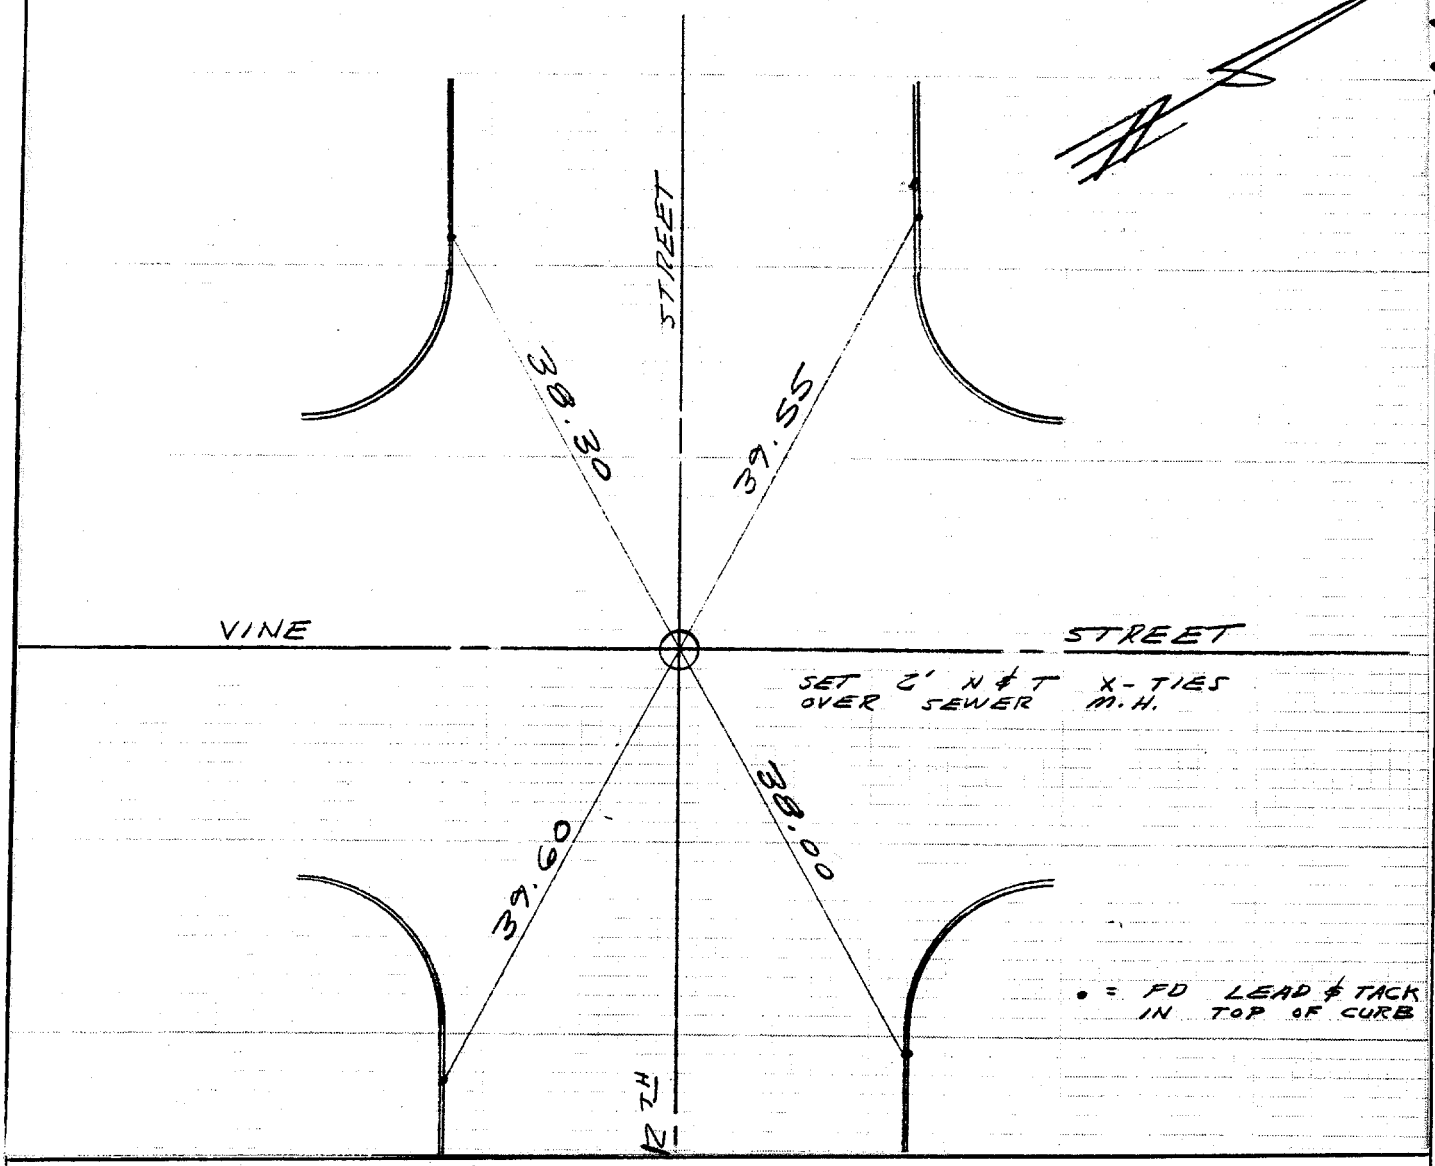

Street: 12th St.

9278 TIE

X-Street: VINE St

OFFICIAL USE ONLY

✕ FD. Ramset Nail on T/C
■ FD. "C" Nail on T/C
● FD. LD. & TK. on T/C
○ Set LD. & TK. on T/C

Scale:
Date:
Drawn by:
W.O.:
F.B.:

OFFICIAL TIE PLAT
CITY OF RIVERSIDE

These ties are for the purpose of perpetuating the found monumentation. No claim is made as to the relationship of the points or lines shown hereon to true boundary locations.

Sheet 1 of 1
File No.:

17