F.B. 224/29
F.B. 696/26

CREW:
STEELE
JORDAN

JUNE 25, 1968
F.B. 852/18

FIELD CKD 12-83 J.W.S.

Street: 13th St 9302 TIF

X-Street: Cedar St.

OFFICIAL USE ONLY

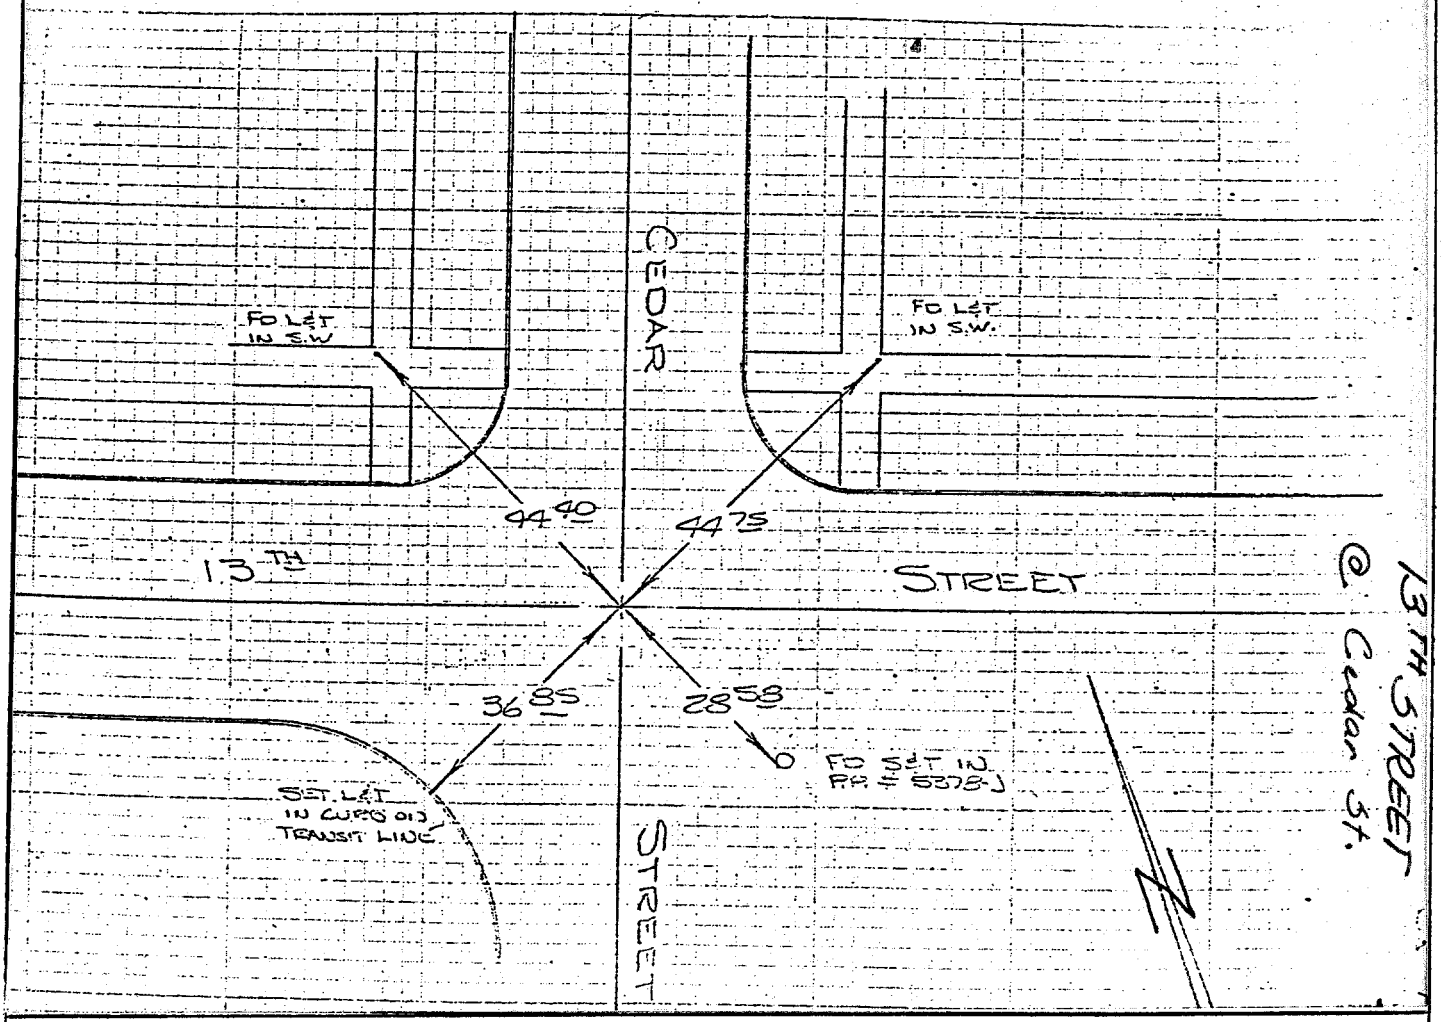

✕ FD. Ramset Nail on T/C
■ FD. "C" Nail on T/C
● FD. LD. & TK. on T/C
○ Set LD. & TK. on T/C

Scale:	**OFFICIAL TIE PLAT**	3
Date:	**CITY OF RIVERSIDE**	
Drawn by:		
W.O.:	*These ties are for the purpose of perpetuating the found monumentation. No claim is made as to the relationship of the points or lines shown hereon to true boundary locations.*	Sheet 1 of 1
F.B.:		File No.: