F 13TH ST @ MARKET ST INDEX LL45 PAGE 4

BY ROBIN, CANNAROZZI, FANN DATE 22 NOV 83

HISTORICAL DATA
CRFB 724/74

TRANSIT TIES

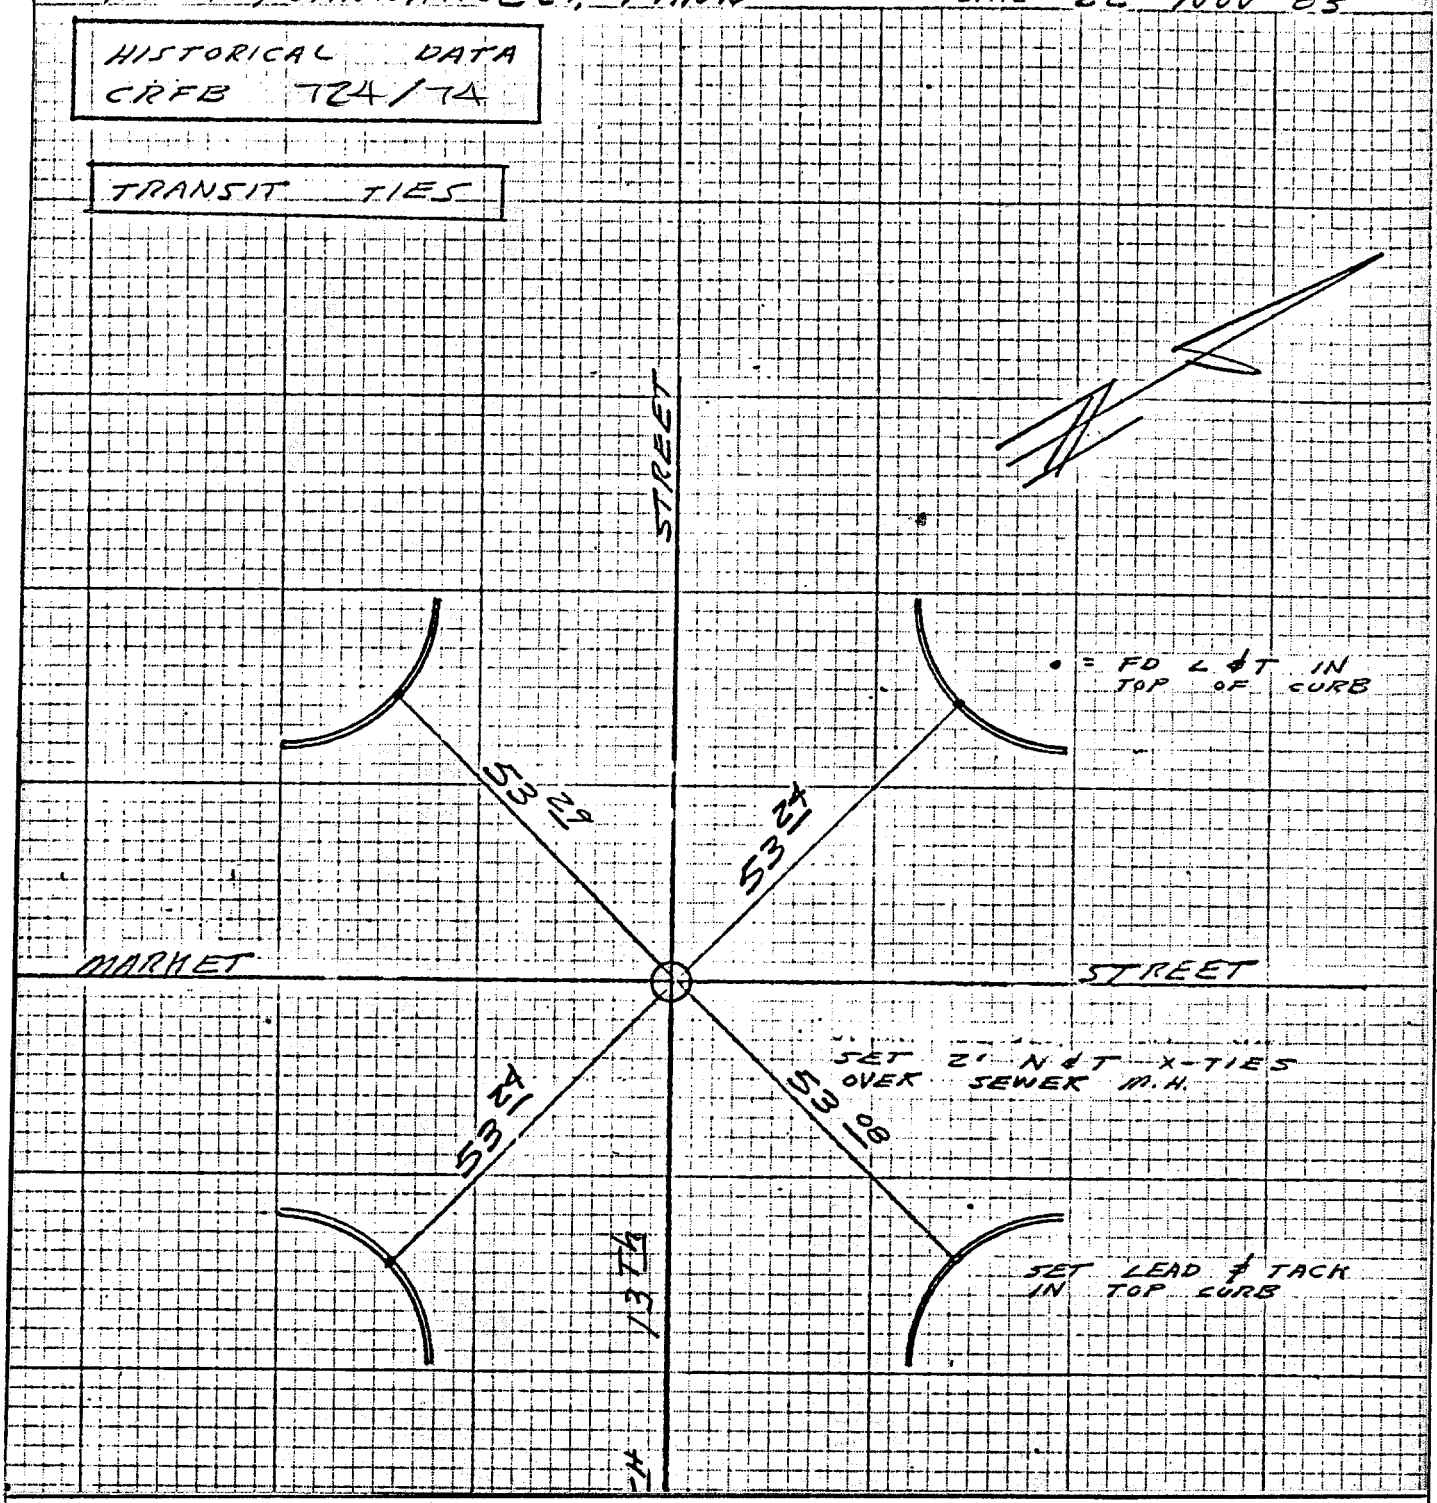

Street: 13th St. 9309 TIE

X-Street: MARKET St.

OFFICIAL USE ONLY

✕ FD. Ramset Nail on T/C
■ FD. "C" Nail on T/C
● FD. LD. & TK. on T/C
○ Set LD. & TK. on T/C

Scale:
Date:
Drawn by:
W.O.:
F.B.:

OFFICIAL TIE PLAT
CITY OF RIVERSIDE

These ties are for the purpose of perpetuating the found monumentation. No claim is made as to the relationship of the points or lines shown hereon to true boundary locations.

8

Sheet 1 of 1

File No.: