Monumentation Tie Sheet

Transit 'X' Ties

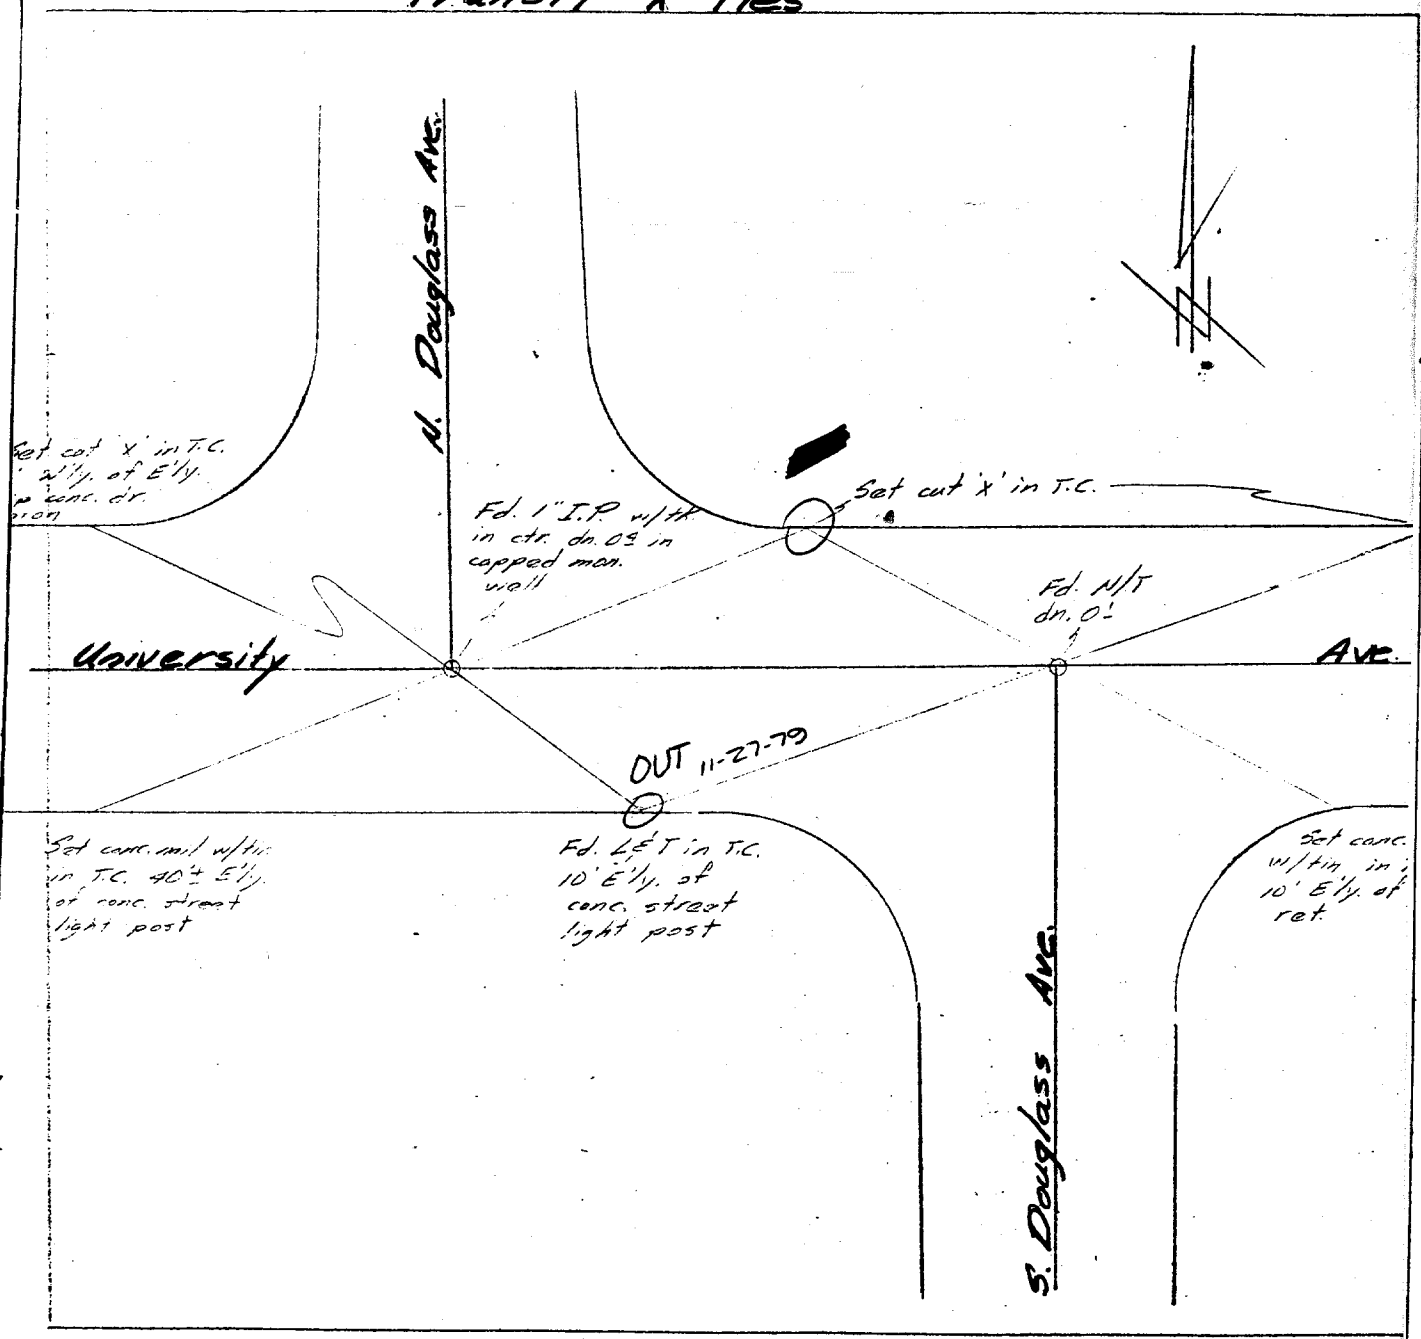

Location : E inter's N&S. Douglass Ave's w/ E. University Ave.

Date : 7-20-75

Street: UNIVERSITY AVE. X-Street: DOUGLASS AVE.

9363 T/F

OFFICIAL USE ONLY

✕ FD. Ramset Nail on T/C ● FD. LD. & TK. on T/C

■ FD. "C" Nail on T/C ○ Set LD. & TK. on T/C

Scale:	**OFFICIAL TIE PLAT**	
Date:	**CITY OF RIVERSIDE**	
Drawn by:		
W.O.:	*These ties are for the purpose of perpetuating the found monumentation. No claim is made as to the relationship of the points or lines shown hereon to true boundary locations.*	Sheet 1 of 1
F.B.:		File No.: