SURVEY OF TR. 18376-1

FOR PRESLEY ℄ TIES W.O.No. 82-7685 DATE 11-4-83

SURVEY PARTY GARCIA, ANDREWS, SEPULVEDA REF. A.M.

Street: RANDWICK RD. 9375 TIF

X-Street:

OFFICIAL USE ONLY

SURVEY NOTES

SET RAMSET NAILS ON EXISTING CURB FOR ℄ TIES

INTERSECTION & CUL-DE-SAC TIES ARE NOT TO LOT LINE PRODS

TIES ARE TO I.P.'S WITH PLASTIC PLUGS STAMPED LS 3088

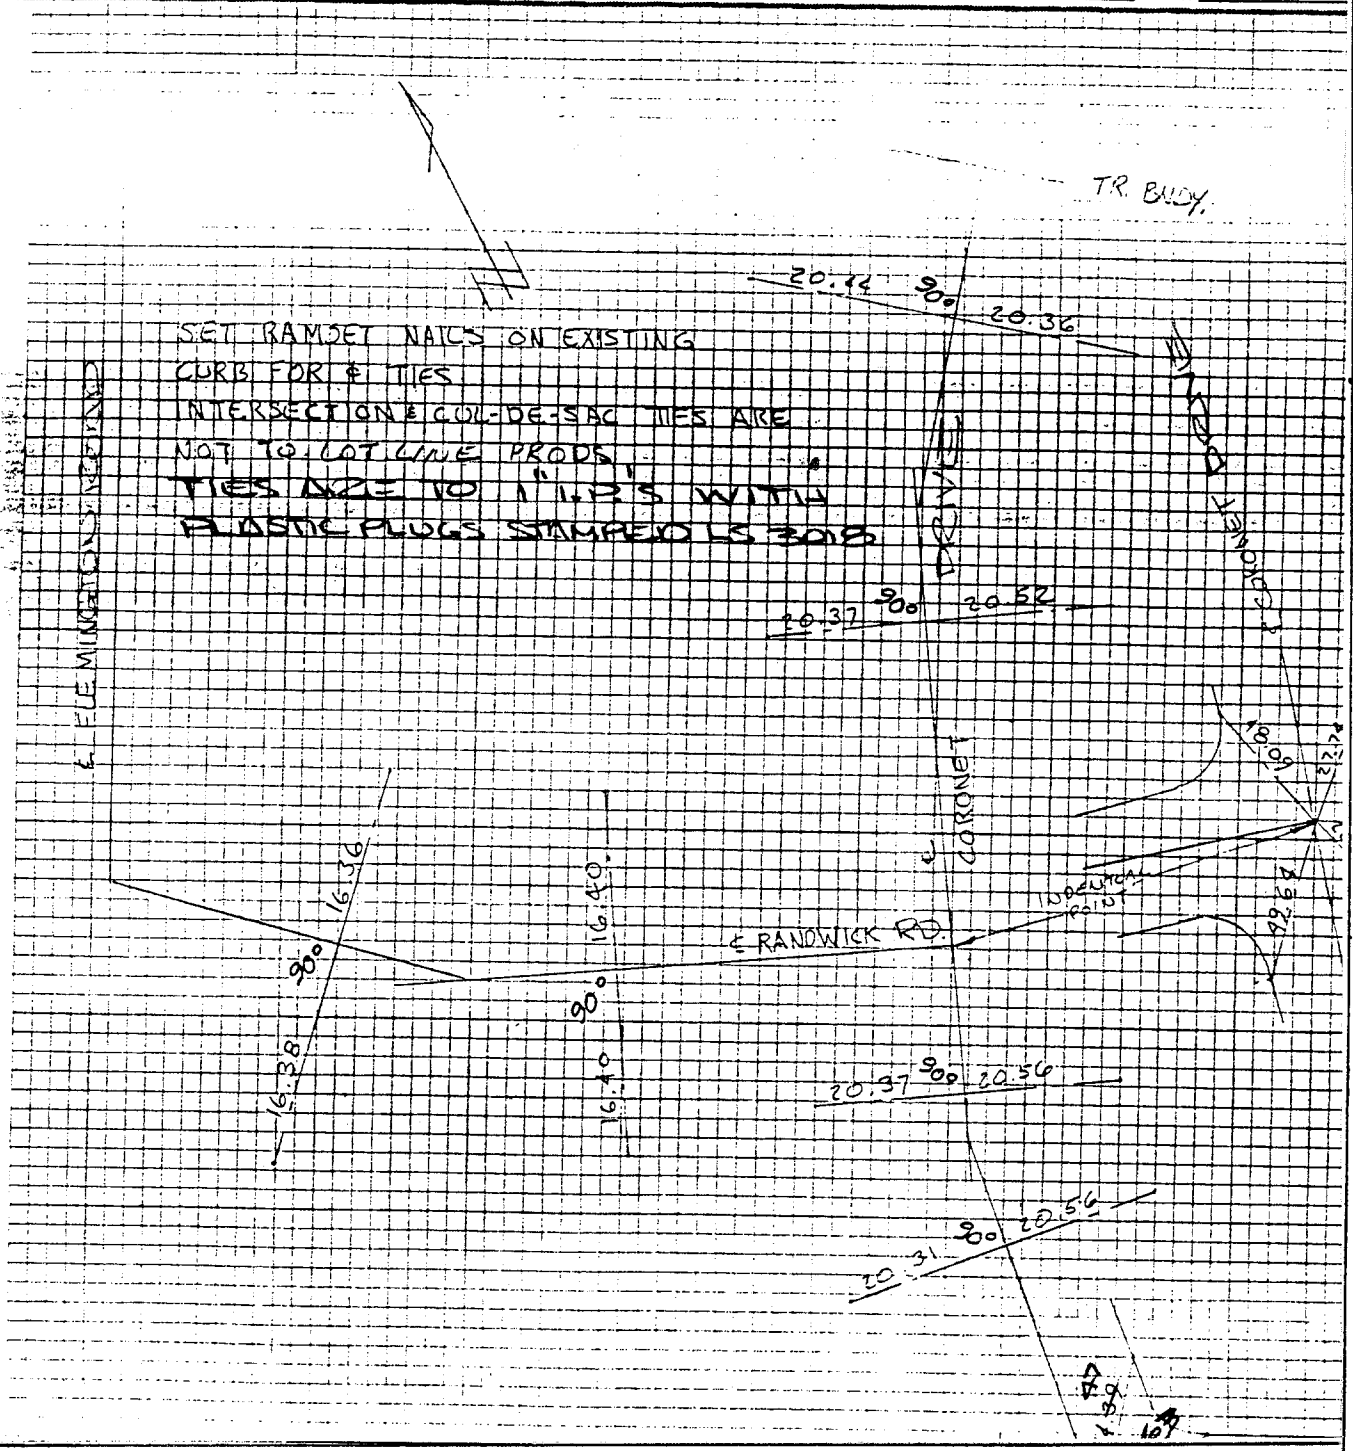

✕ FD. Ramset Nail on T/C

■ FD. "C" Nail on T/C

● FD. LD. & TK. on T/C

○ Set LD. & TK. on T/C

Scale:	**OFFICIAL TIE PLAT**	
Date:	**CITY OF RIVERSIDE**	
Drawn by:		
W.O.:	*These ties are for the purpose of perpetuating the found monumentation. No claim is made as to the relationship of the points or lines shown hereon to true boundary locations.*	Sheet 1 of 1
F.B.:		File No.: