ERNEST PINTOR LAND SURVEYOR
4255 MAIN STREET
RIVERSIDE, CALIF. 92501

CENTER LINE TIES FOR
TRACT NO. 6698 MB 94/92,93

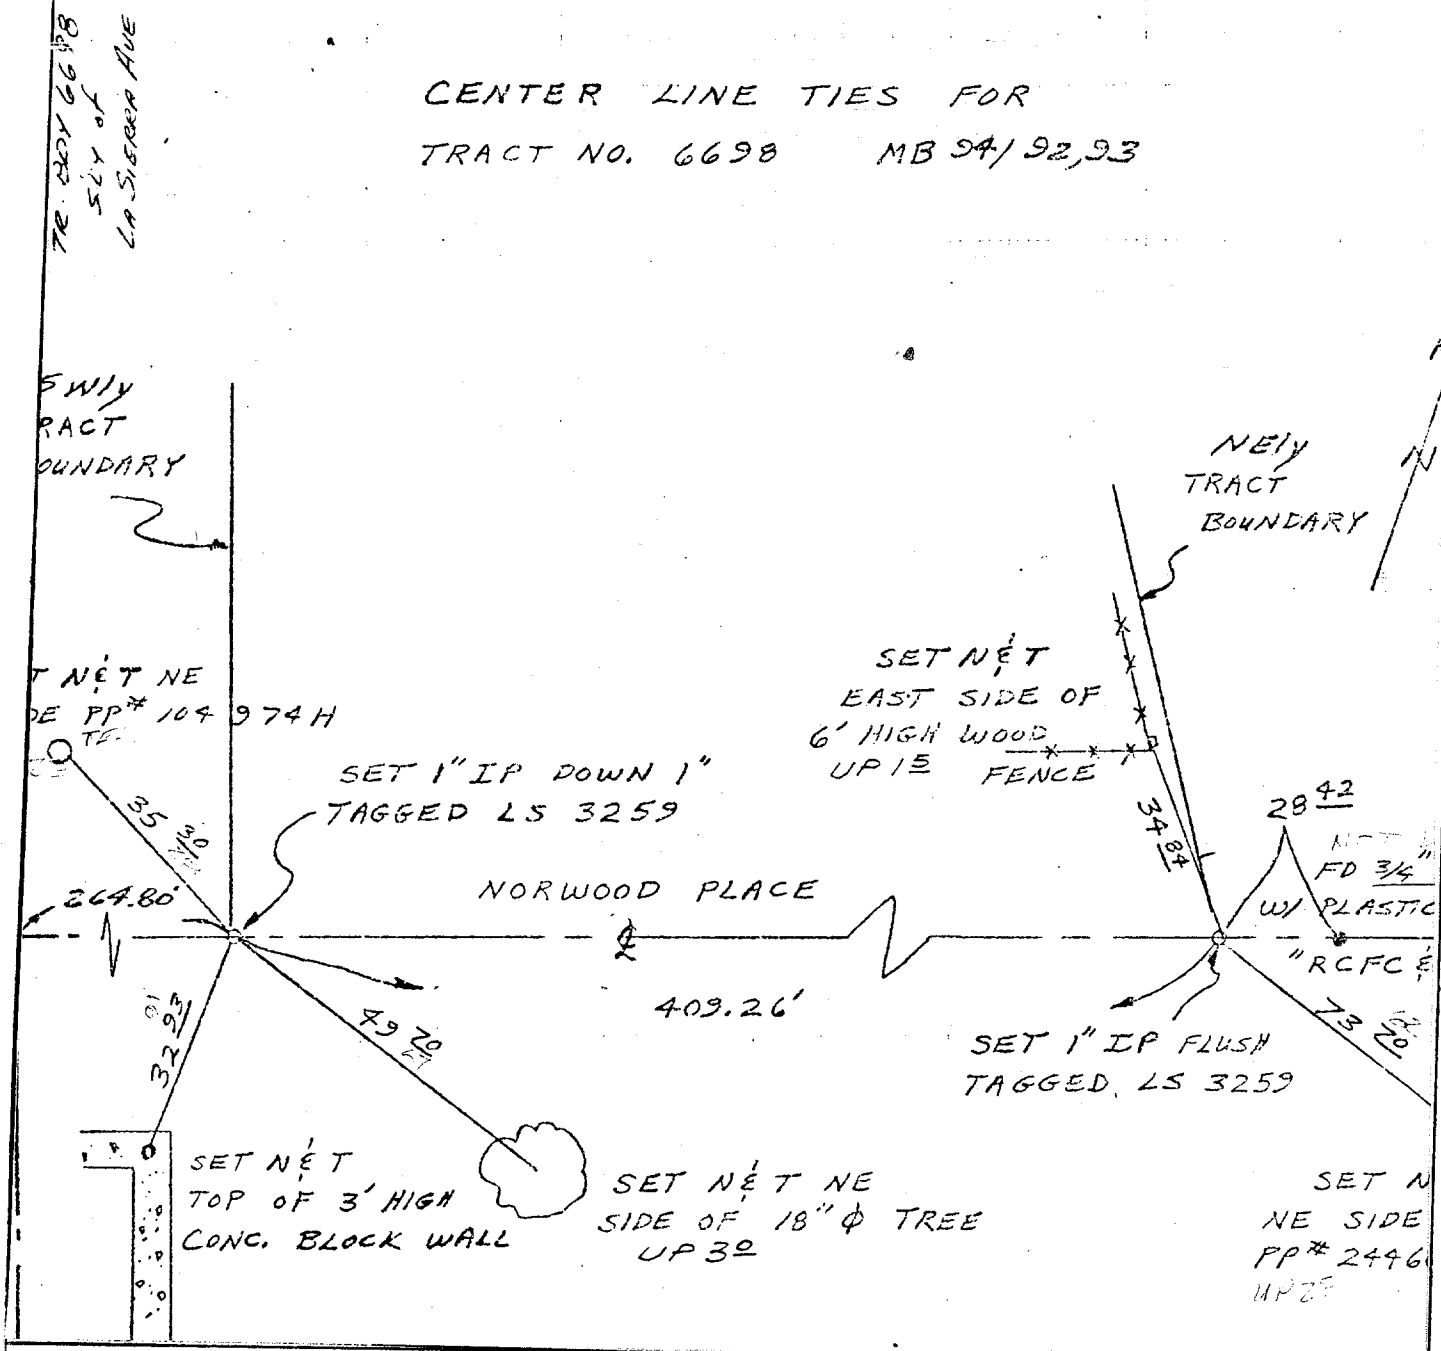

Street: NORWOOD PLACE
X-Street: SLY of LA SIERRA
OFFICIAL USE ONLY

✕ FD. Ramset Nail on T/C
■ FD. "C" Nail on T/C
● FD. LD. & TK. on T/C
○ Set LD. & TK. on T/C

Scale:	
Date:	
Drawn by:	
W.O.:	
F.B.:	

OFFICIAL TIE PLAT
CITY OF RIVERSIDE

These ties are for the purpose of perpetuating the found monumentation. No claim is made as to the relationship of the points or lines shown hereon to true boundary locations.

Sheet 1 of 1
File No.: