9618 TIF

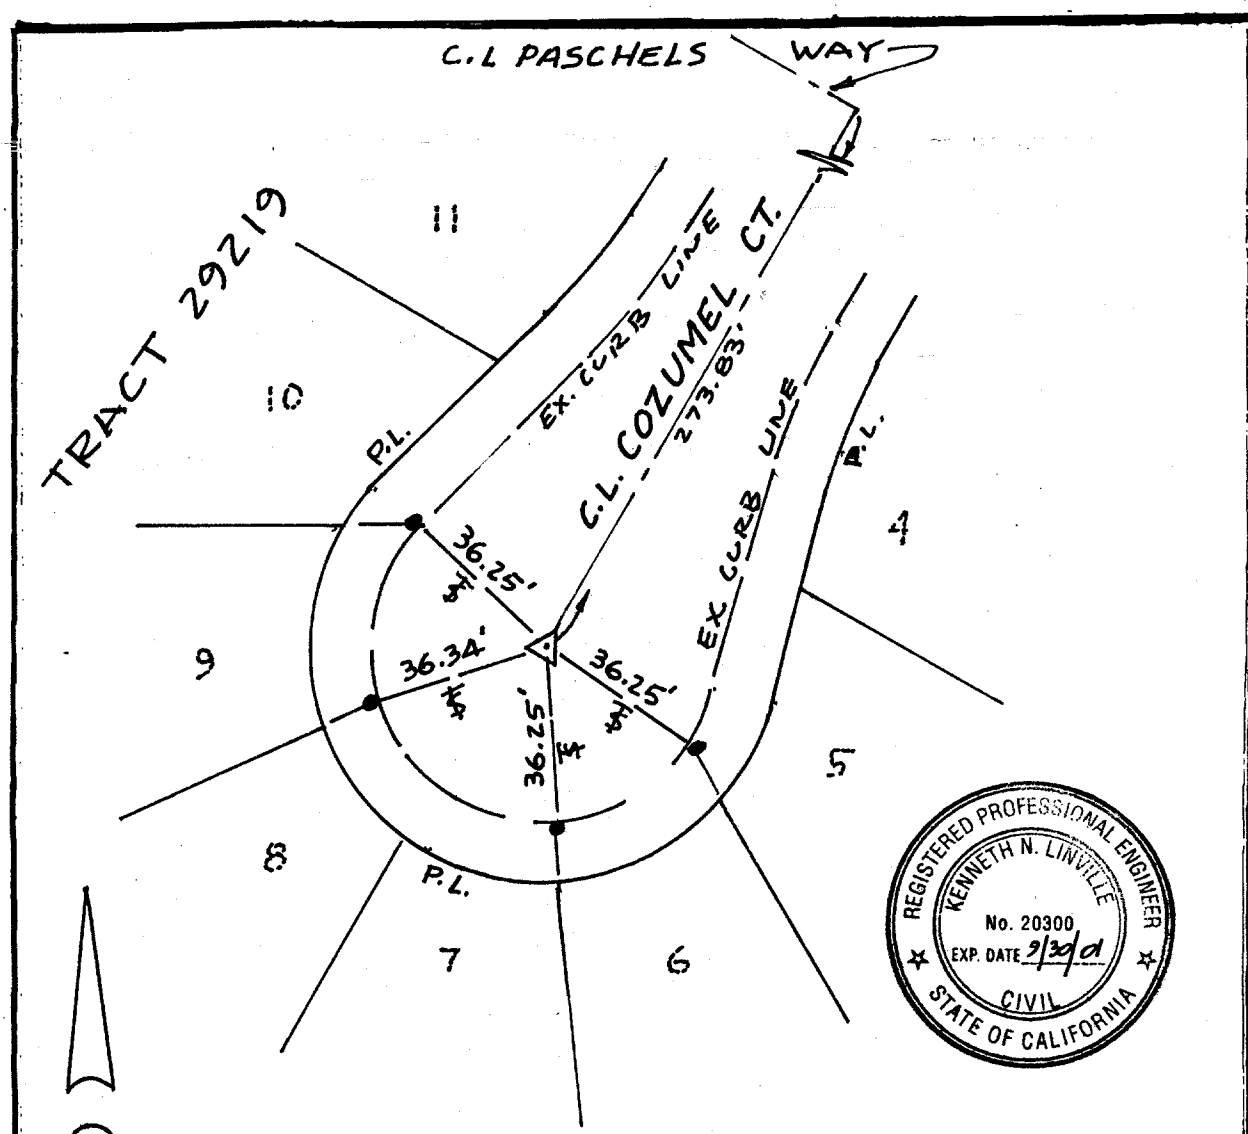

Street: COZUMEL CT.

X-Street: CUL-DE-SAC

OFFICIAL USE ONLY

REGISTERED PROFESSIONAL ENGINEER
KENNETH N. LINVILLE
No. 20300
EXP. DATE 9/30/01
CIVIL
STATE OF CALIFORNIA

LINVILLE CIVIL ENGINEERS
LAND SURVEYORS, INC.

LEGEND

● - FD. NAIL IN LEAD TAGGED "RCE 20300" ON TC @ P.L. PROD.

△ - FD SPK. TAGGED "RCE 20300" @ RAD. PT.

KENNETH N. LINVILLE 1/31/01

Scale:	1" = 40'
Date:	1/31/01
Drawn by:	KNL

OFFICIAL TIE PLAT
CITY OF RIVERSIDE

These ties are for the purpose of perpetuating the found monumentation. No claim is made as to the relationship of the points or lines shown hereon to true boundary locations.

Sheet 1 of 1

File No.: