9622 TIF

Street: NASH ST. (TRACT BDY.) X-Street: S-E'LY OF AMARILLO CT.

OFFICIAL USE ONLY

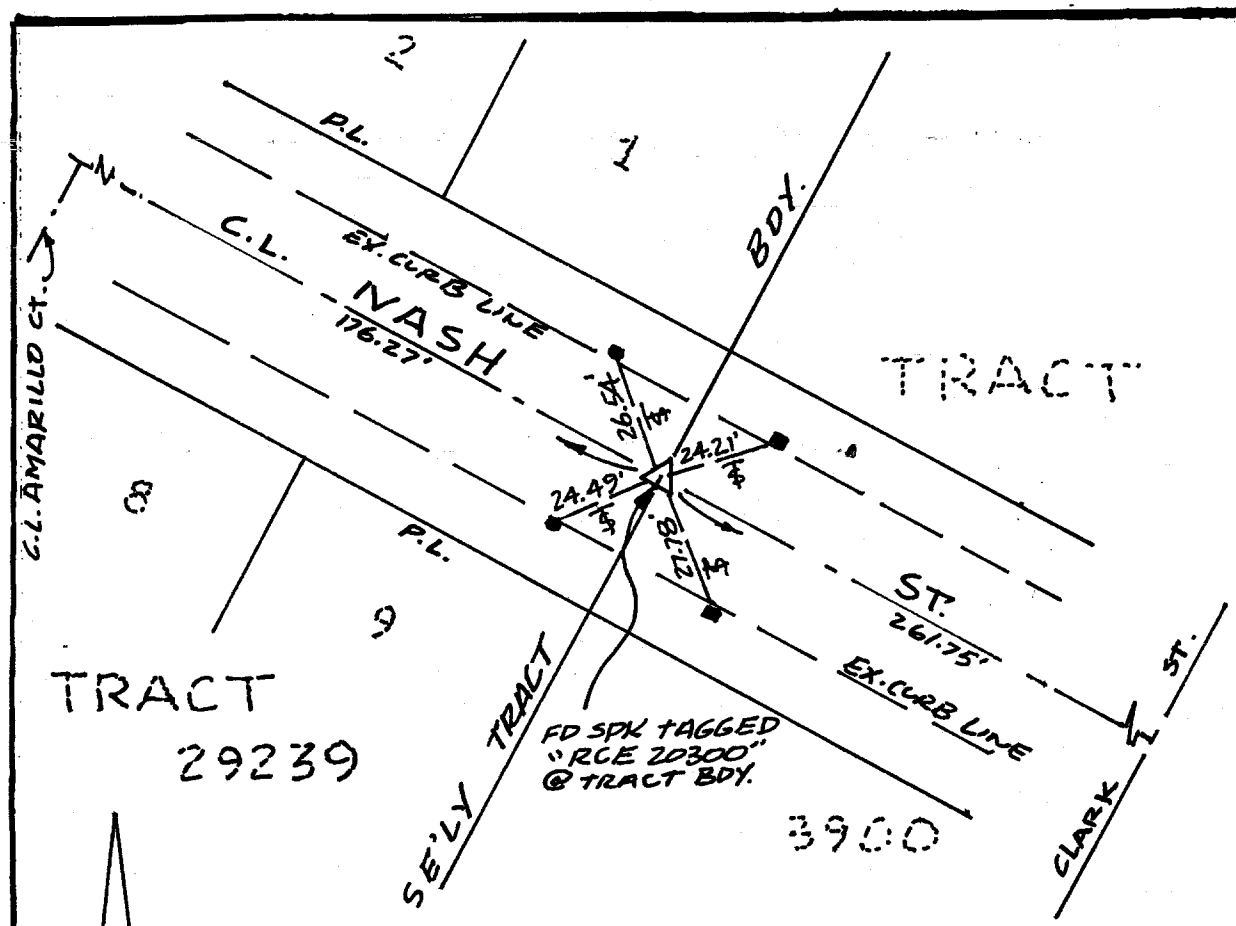

LEGEND

● - INDICATES FD NAIL IN LEAD ON TC

■ - INDICATES FD RAM SET NAIL ON TC

N

REGISTERED PROFESSIONAL ENGINEER
KENNETH N. LINVILLE
No. 20300
EXP. DATE 9/30/01
CIVIL
STATE OF CALIFORNIA

LINVILLE CIVIL ENGINEERS
LAND SURVEYORS, INC.

K. N. L. 1/23/01
KENNETH N. LINVILLE

Scale: 1" = 40'	**OFFICIAL TIE PLAT**	
Date: 1/23/01	**CITY OF RIVERSIDE**	
Drawn by: KNL	*These ties are for the purpose of perpetuating the found monumentation. No claim is made as to the relationship of the points or lines shown hereon to true boundary locations.*	Sheet 1 of 1
		File No.: