9702 TIF

Street: TRENTON DR. (B.C. E.C.) X-Street: N'LY OF HALIFAX DR.

OFFICIAL USE ONLY

SWING TIES

HISTORICAL DATA

F.B. 675
F.B. 1014/151
M.B. 70/11

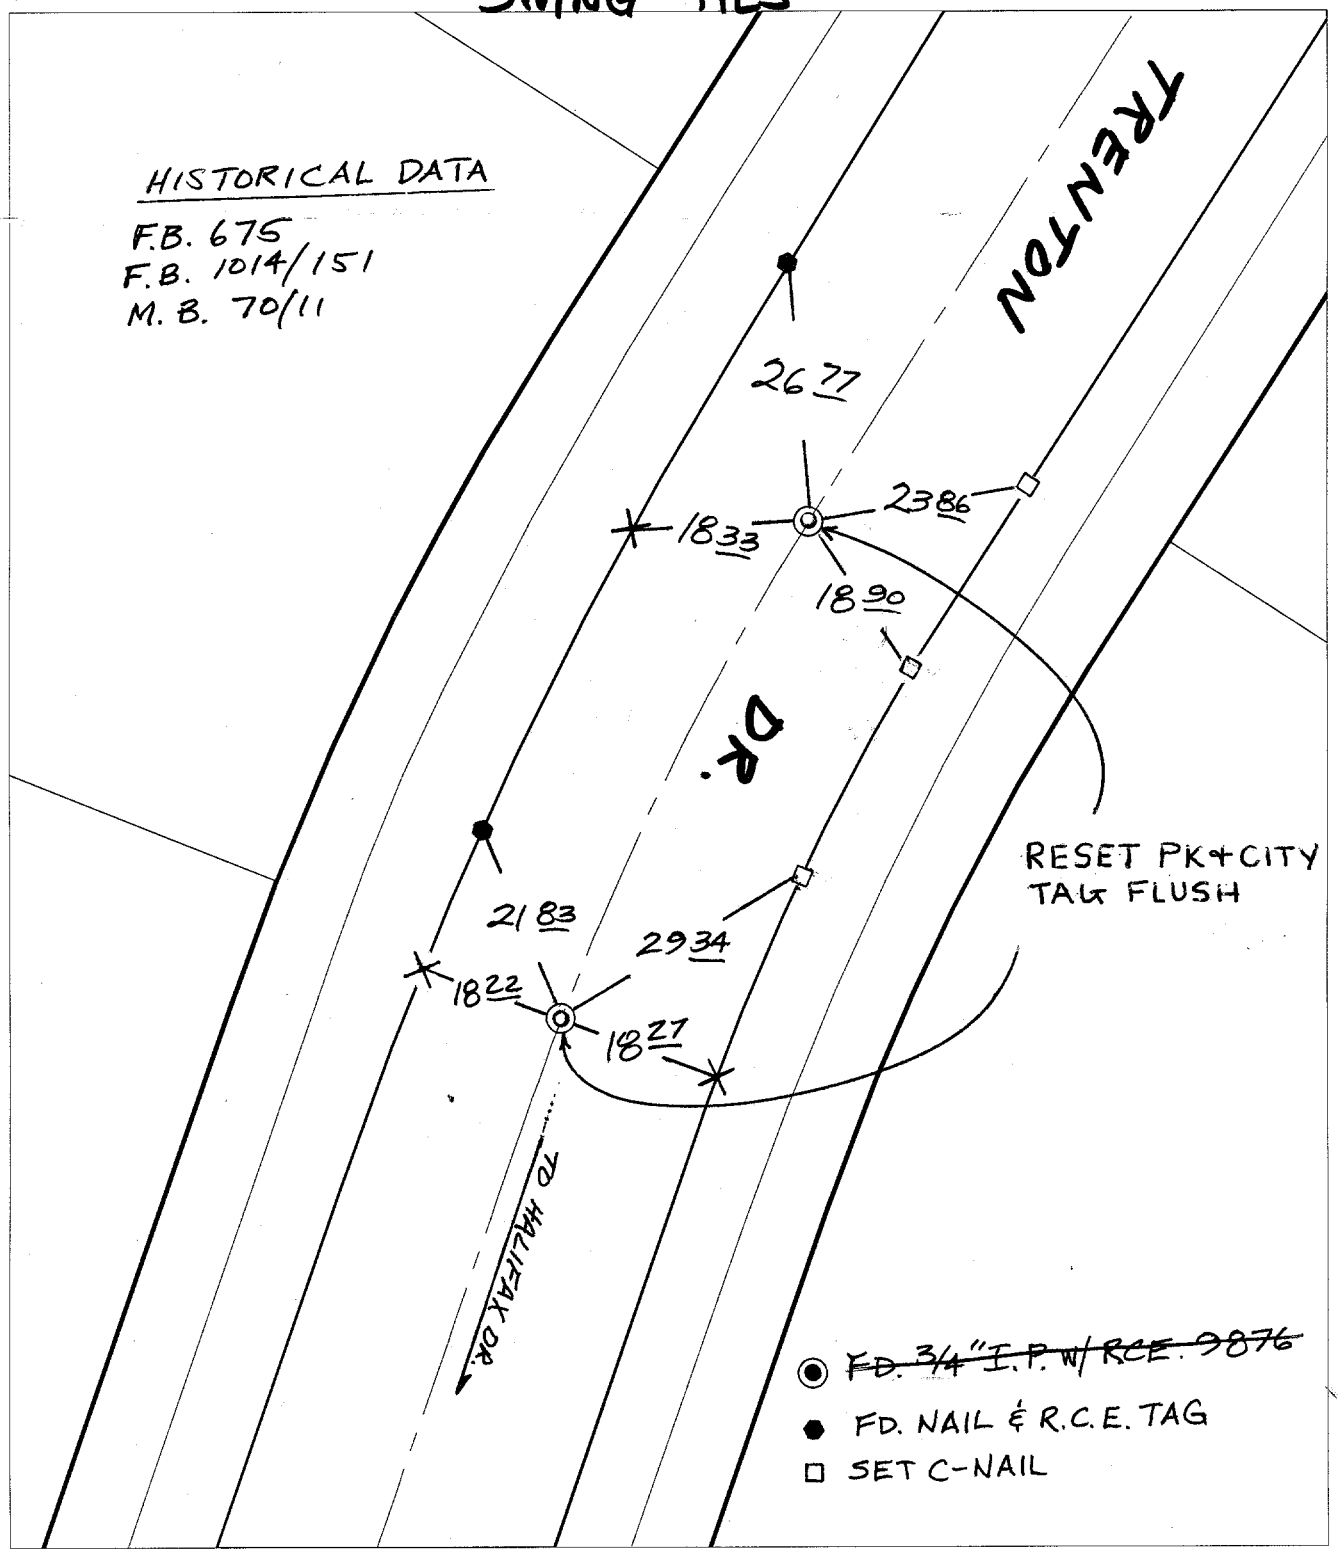

× FD. Ramset Nail on T/C
■ FD. "C" Nail on T/C
● FD. LD. & TK. on T/C
○ Set LD. & TK. on T/C

P.K. and City Engineer tag to be set @ surface after street construction is complete. (If possible)

Scale: 1" = 20'	**OFFICIAL TIE PLAT**	N W E S
Date: 06/21/01	**CITY OF RIVERSIDE**	
Drawn by: bmark	*These ties are for the purpose of perpetuating the found monumentation. No claim is made as to the relationship of the points or lines shown hereon to true boundary locations.*	Sheet 1 of 1
F.B.:		Cadme MB: 56-5
TR-Sec: T3SR4W-6		