TRANSIT TIE

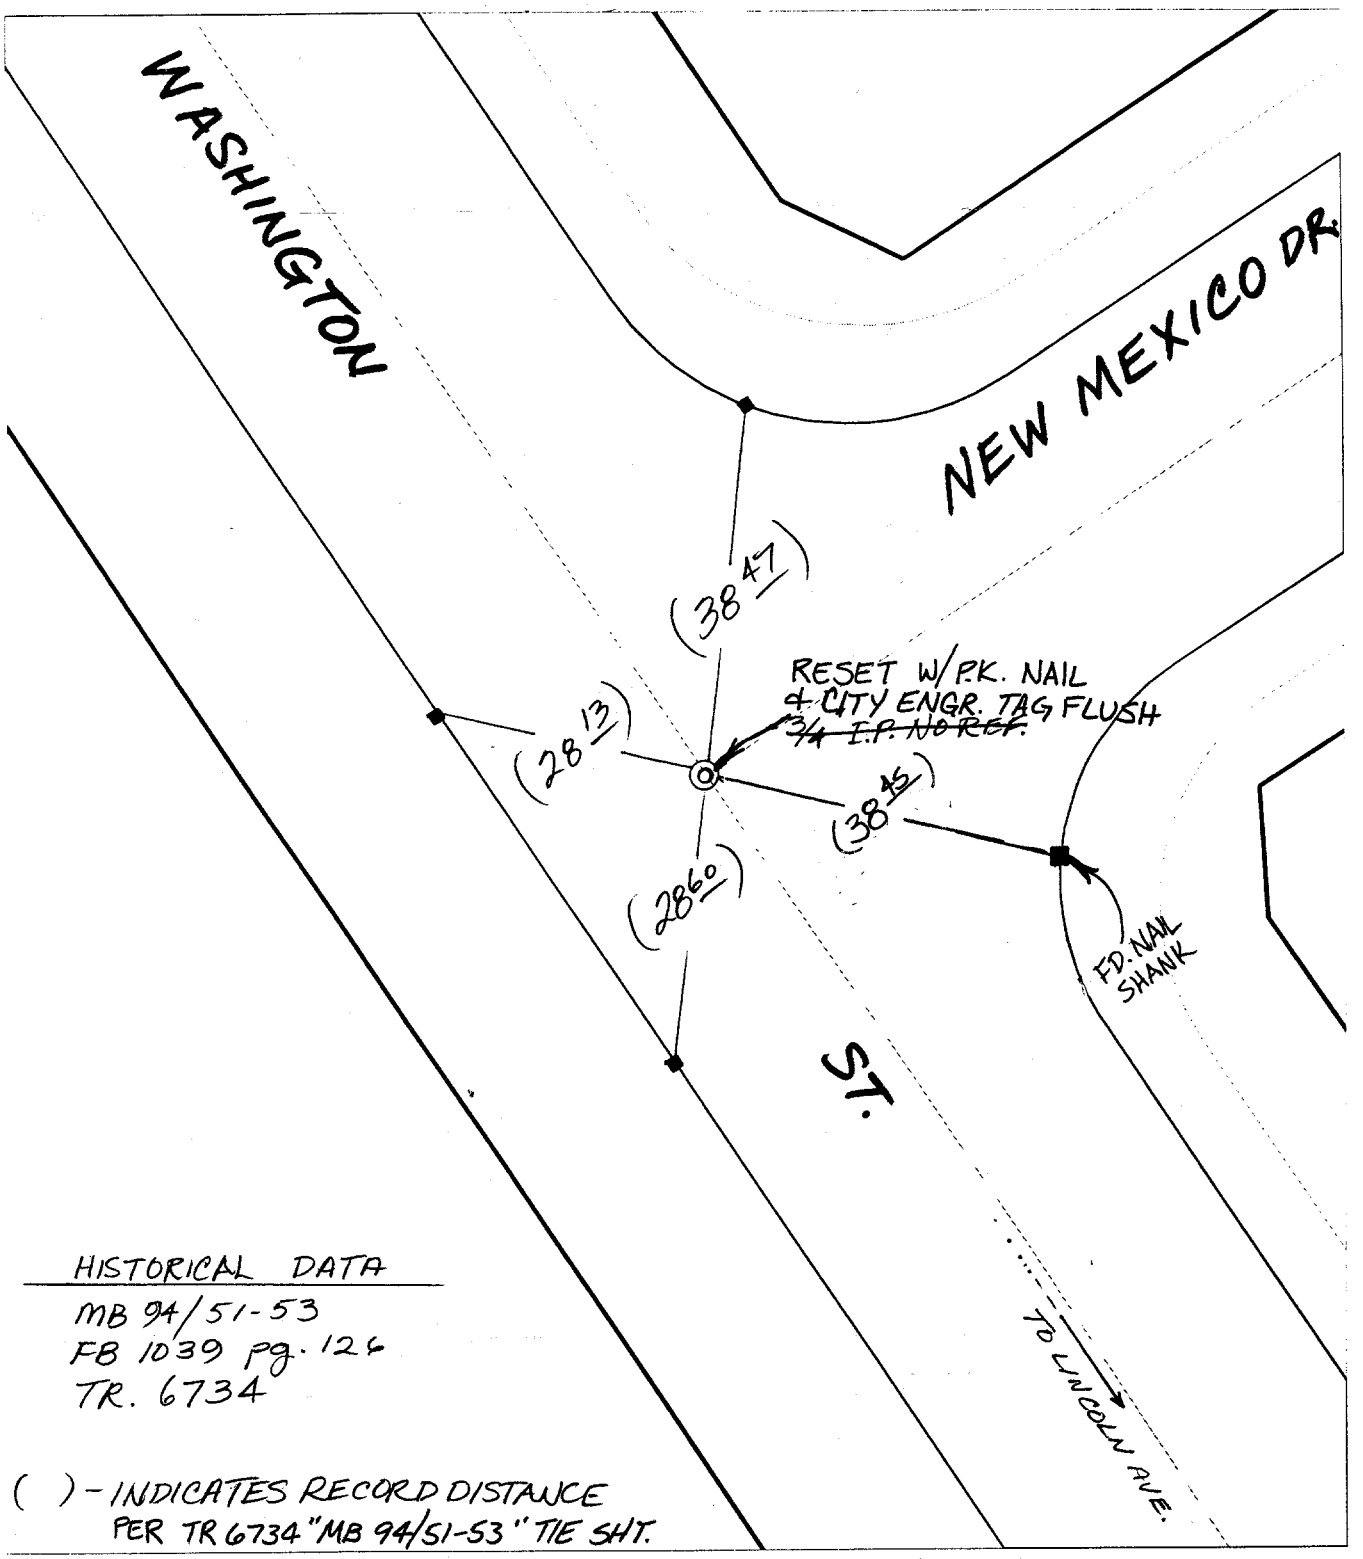

HISTORICAL DATA
MB 94/51-53
FB 1039 pg. 126
TR. 6734

( ) - INDICATES RECORD DISTANCE
PER TR 6734 "MB 94/51-53" TIE SHT.

Street: WASHINGTON ST.

X-Street: NEW MEXICO DR.

OFFICIAL USE ONLY

9286 TIE

× FD. Ramset Nail on T/C
■ FD. "C" Nail on T/C
● FD. LD. & TK. on T/C
○ Set LD. & TK. on T/C

P.K. and City Engineer tag to be set @ surface after street construction is complete. (If possible)

Scale: 1" = 20'	**OFFICIAL TIE PLAT**	N W E S
Date: 12/16/96	**CITY OF RIVERSIDE**	
Drawn by: SURVEY	*These ties are for the purpose of perpetuating the found monumentation. No claim is made as to the relationship of the points or lines shown hereon to true boundary locations.*	Sheet 1 of 1
W.O.:		File No.:
F.B.:		