TRANSIT + SWING TIES

9841 TIE

Street: CATALINA DR.

X-StreetBC, EC N'LY LAS TUNAS DR.

OFFICIAL USE ONLY

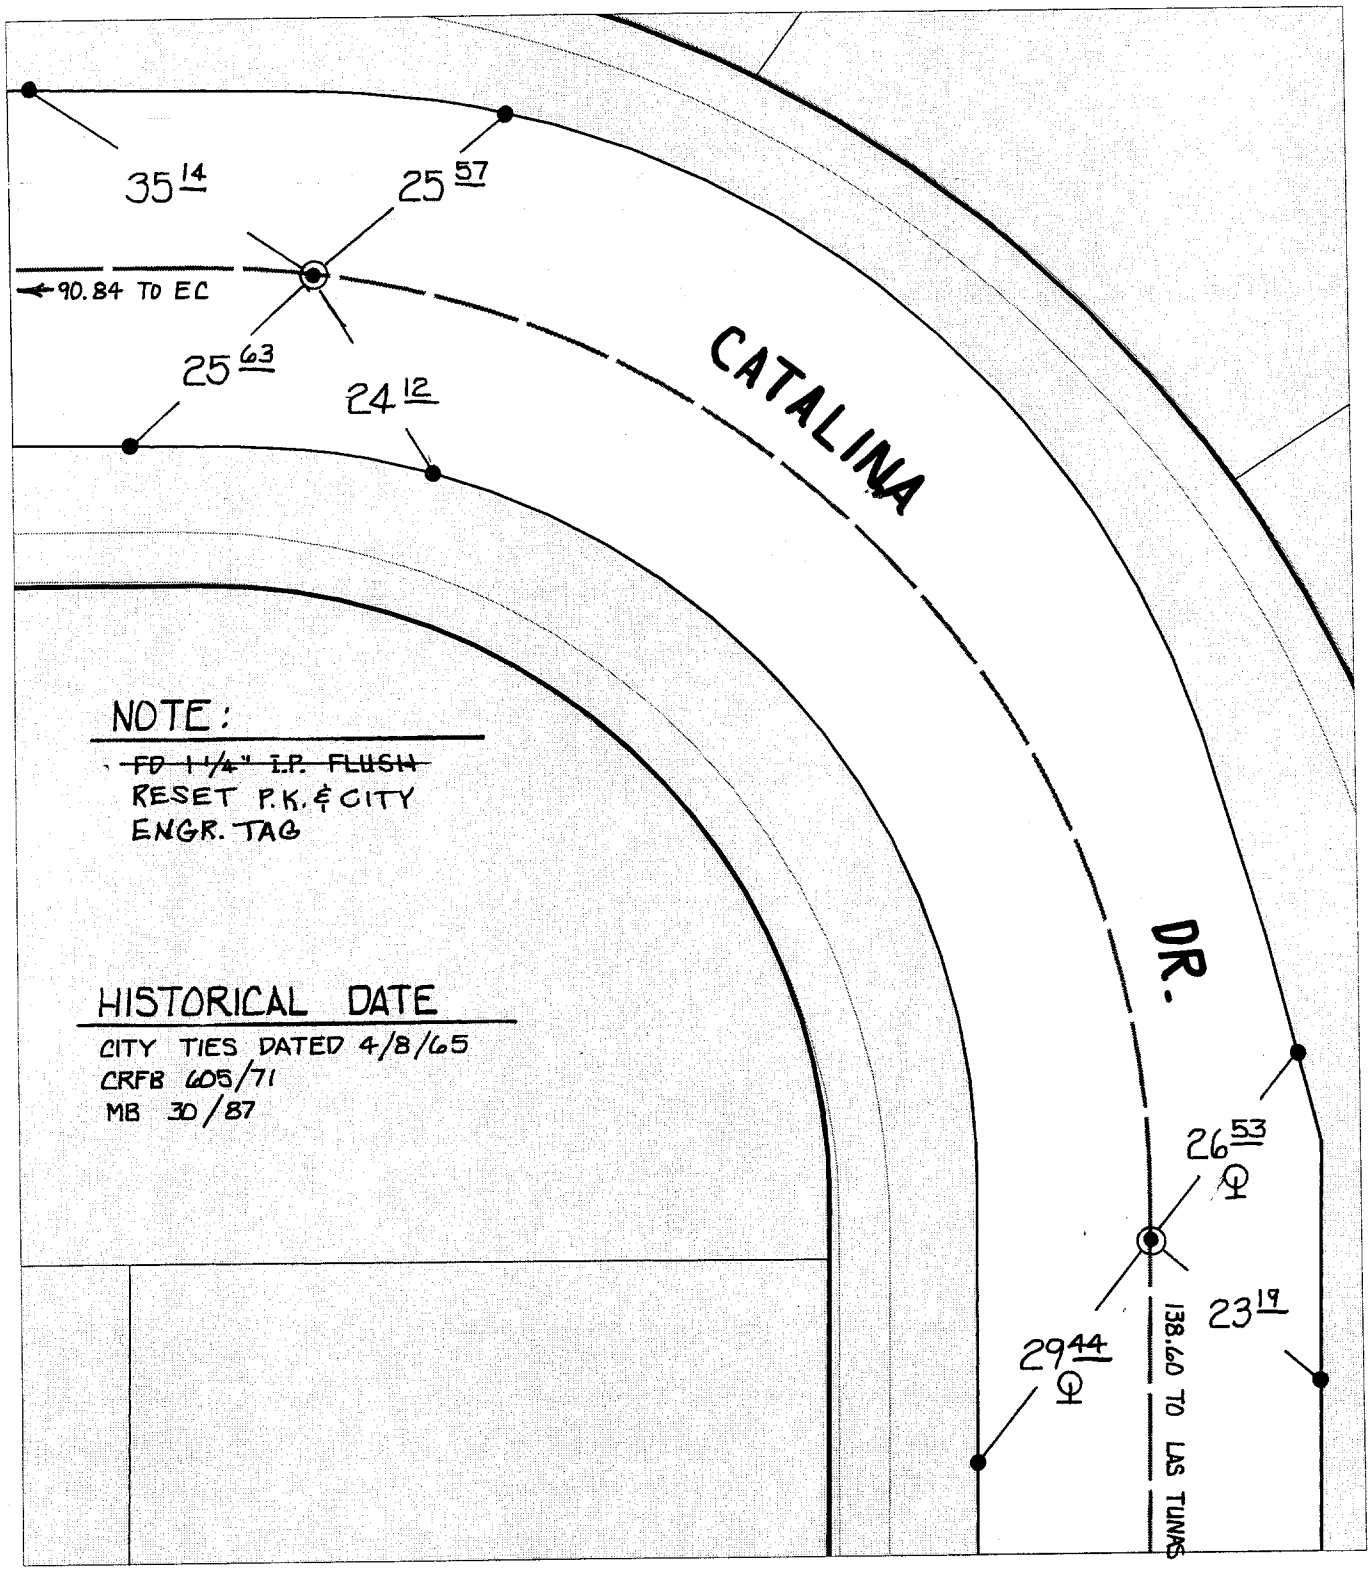

NOTE:

~~FD 1 1/4" I.P. FLUSH~~
RESET P.K. & CITY ENGR. TAG

HISTORICAL DATE

CITY TIES DATED 4/8/65
CRFB 605/71
MB 30/87

× FD. Ramset Nail on T/C
■ FD. "C" Nail on T/C
● FD. LD. & TK. on T/C
○ Set LD. & TK. on T/C

Scale: 1" = 20'	**OFFICIAL TIE PLAT**	N W E S
Date: 11/23/99	**CITY OF RIVERSIDE**	
Drawn by: SURVEY	*These ties are for the purpose of perpetuating the found monumentation. No claim is made as to the relationship of the points or lines shown hereon to true boundary locations.*	Sheet 1 of 1
W.O.:		File No.:
F.B.:		