STREET TROON COURT X-STREET COATBRIDGE DRIVE

OFFICE USE ONLY

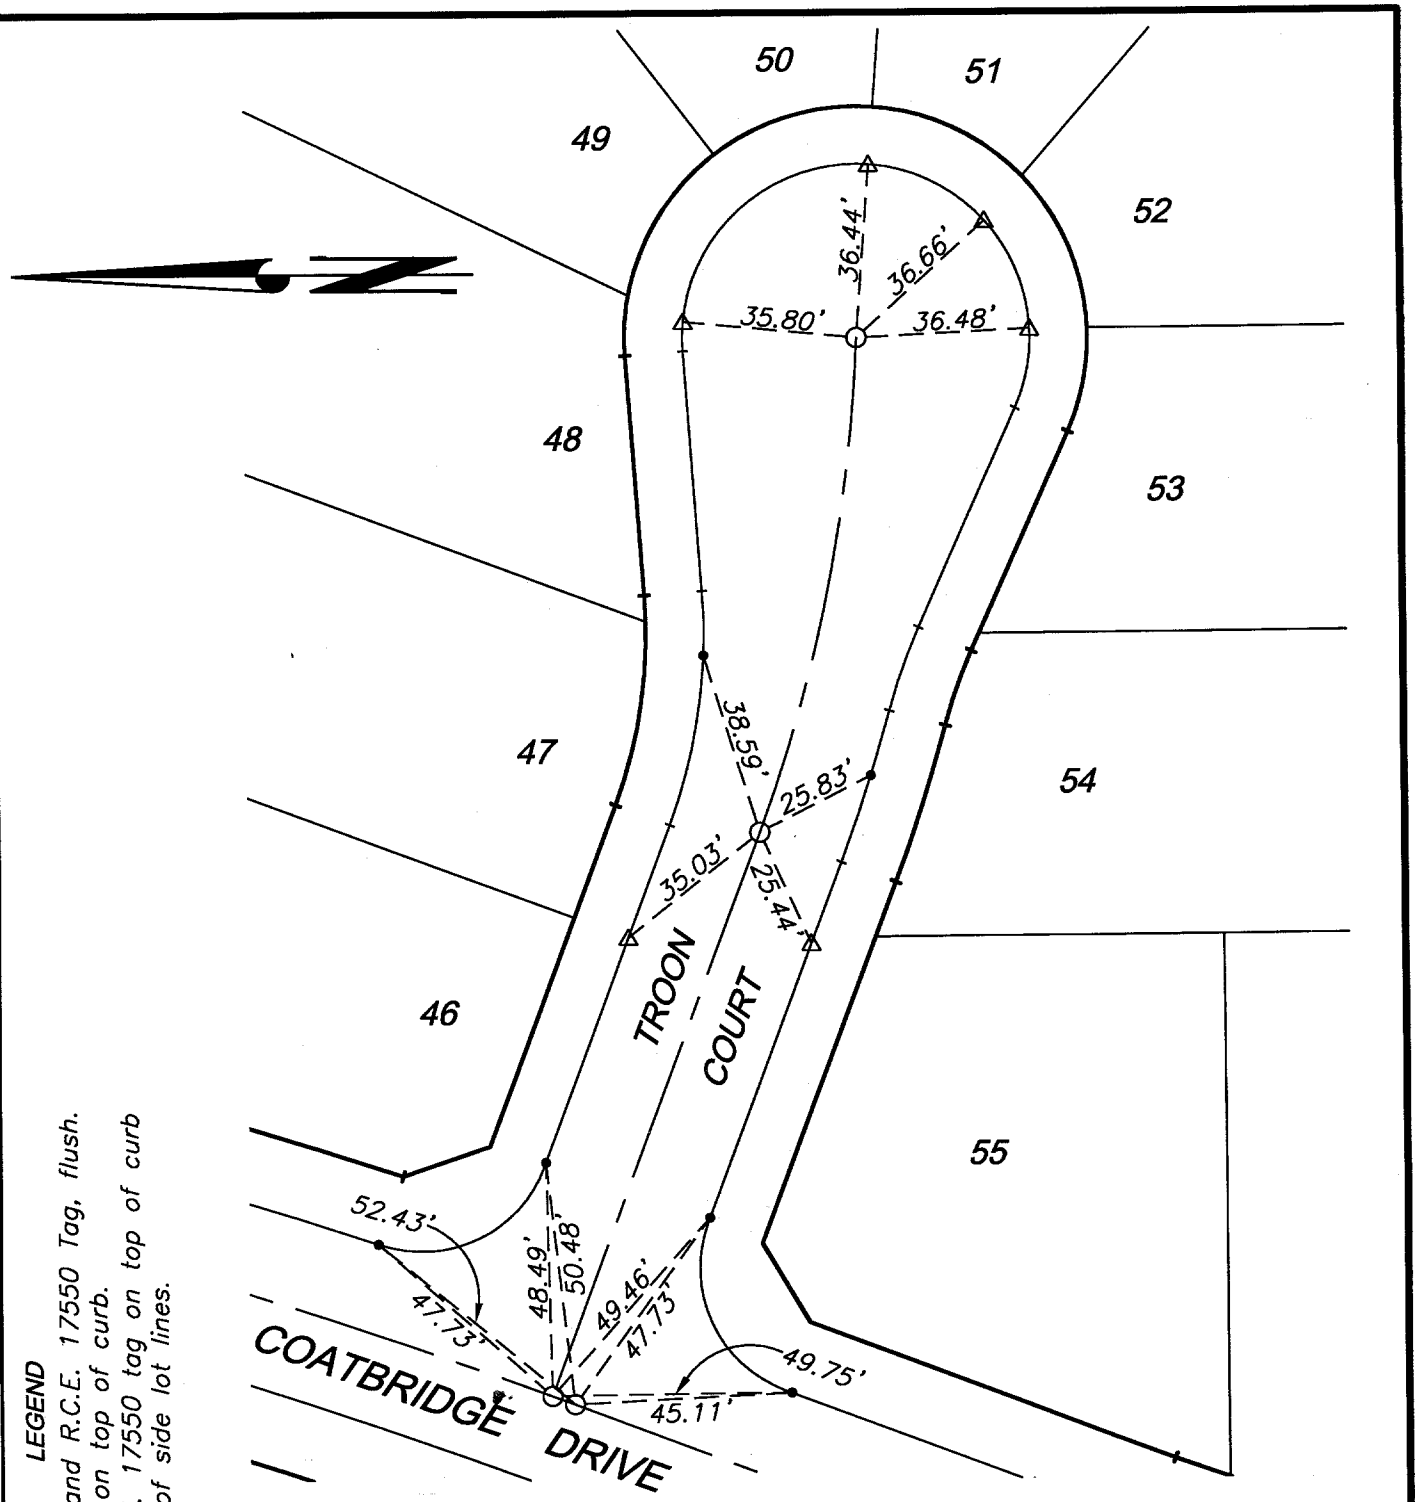

LEGEND

○ – Set 1/2" spike and R.C.E. 17550 Tag, flush.
• – Set ramset nail on top of curb.
△ – Set nail w/R.C.E. 17550 tag on top of curb at prolongation of side lot lines.

9880 TIE

TRACT 27982-2

SCALE: 1" = 40'	--- OFFICIAL TIE PLAT --- CITY OF RIVERSIDE	SHEET 4 OF 6 SHEETS
DATE: 2-19-01		
DR. BY: C.E.G.	PREPARED BY: C.E.G. Canty Engineering Group, Inc. CIVIL ENGINEERING PLANNING SURVEYING	
W.O.: 1120-001	2020 IOWA Avenue, Suite 102, Riverside, CA 92507 P.O. Box 52050, Riverside, CA 92517 (909) 683-5234 FAX (909) 683-5301	