TRANSIT + SWING TIES

Street: C 9941 TIF PHILBIN AVENUE X-Street: MONTGOMERY STREET
OFFICIAL USE ONLY

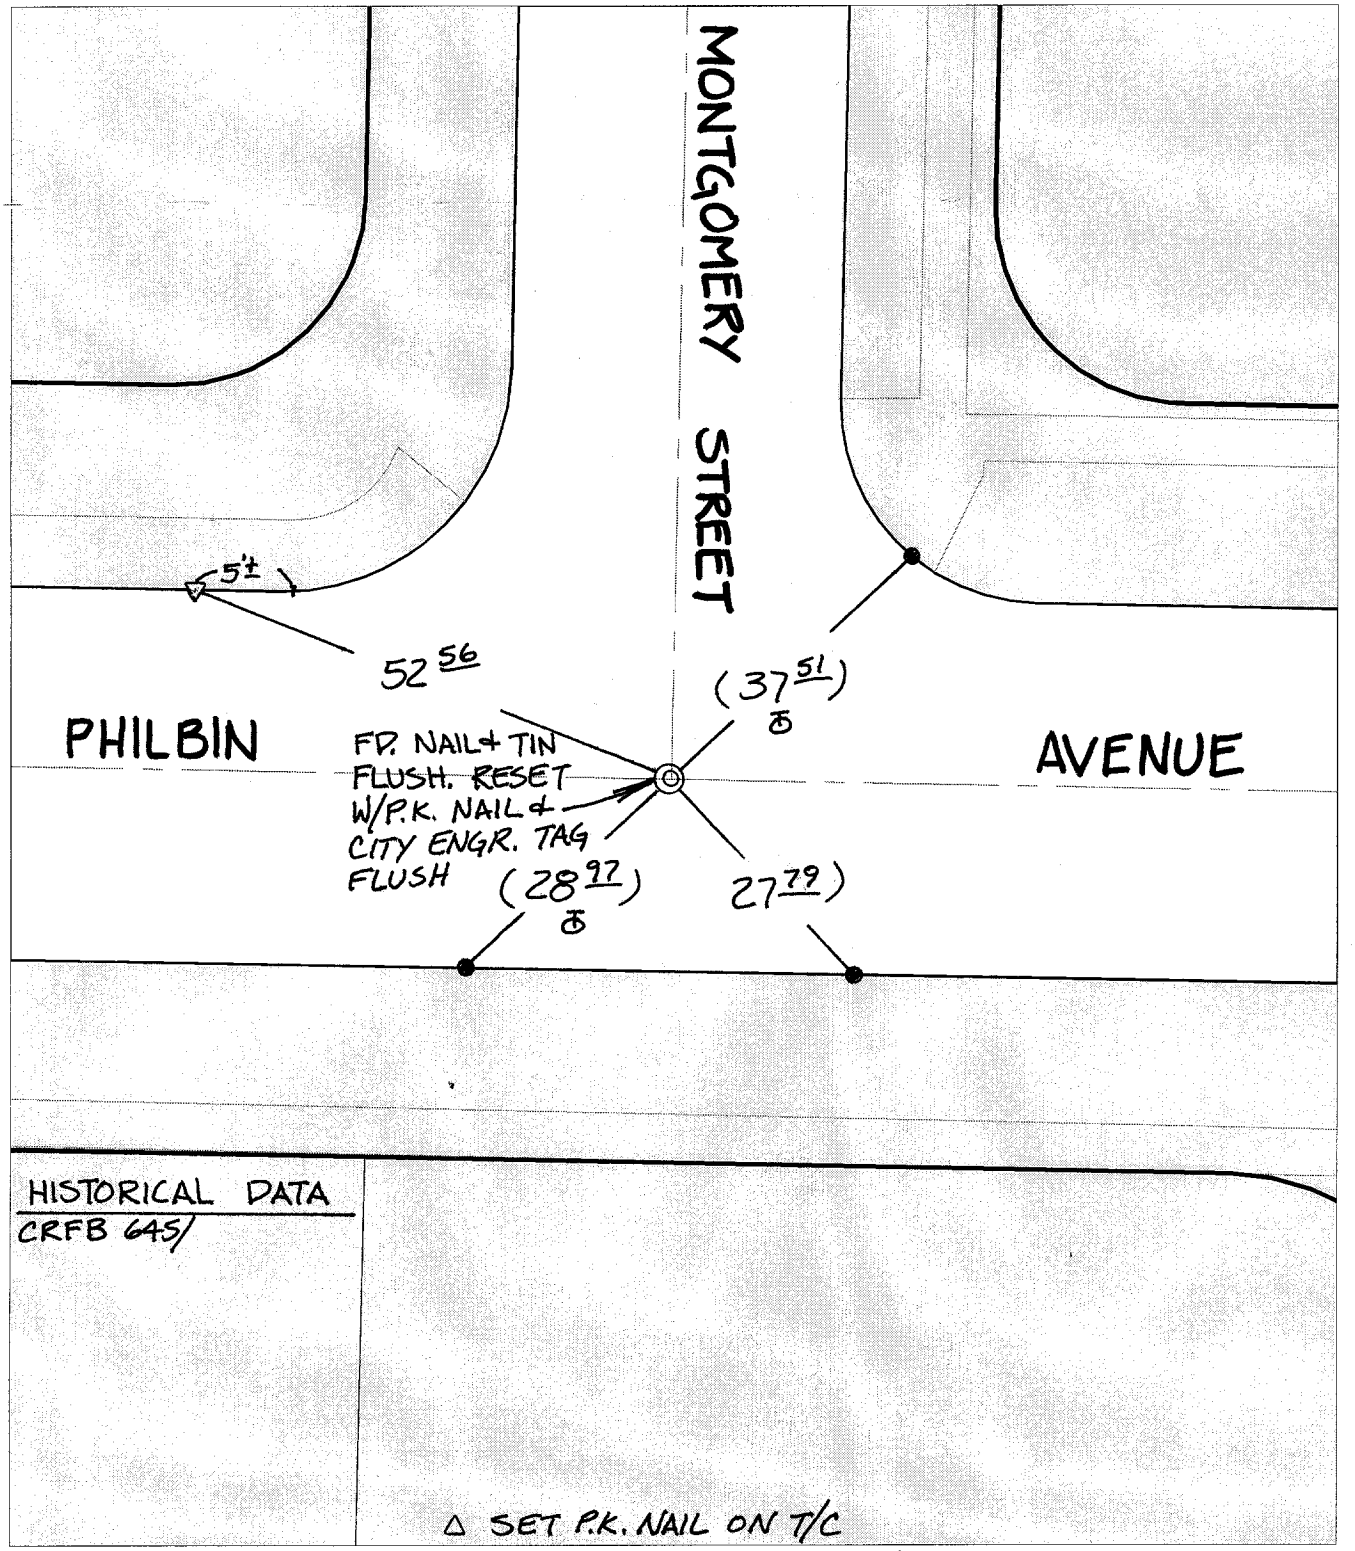

× FD. Ramset Nail on T/C ● FD. LD. & TK. on T/C
■ FD. "C" Nail on T/C ○ Set LD. & TK. on T/C

P.K. and City Engineer tag to be set @ surface after street construction is complete. (If possible)

Scale: 1" = 20'	**OFFICIAL TIE PLAT** **CITY OF RIVERSIDE**	N W E S
Date: 10/22/01		
Drawn by: SURVEY		
F.B.:	*These ties are for the purpose of perpetuating the found monumentation. No claim is made as to the relationship of the points or lines shown hereon to true boundary locations.*	Sheet 1 of 1
TR-Sec: T3SR6W-1		Cadme MB: 50-8