C12250.TIF

Street: TYLER STREET

X-Street: CHICKASAW PASSAGE

OFFICIAL USE ONLY

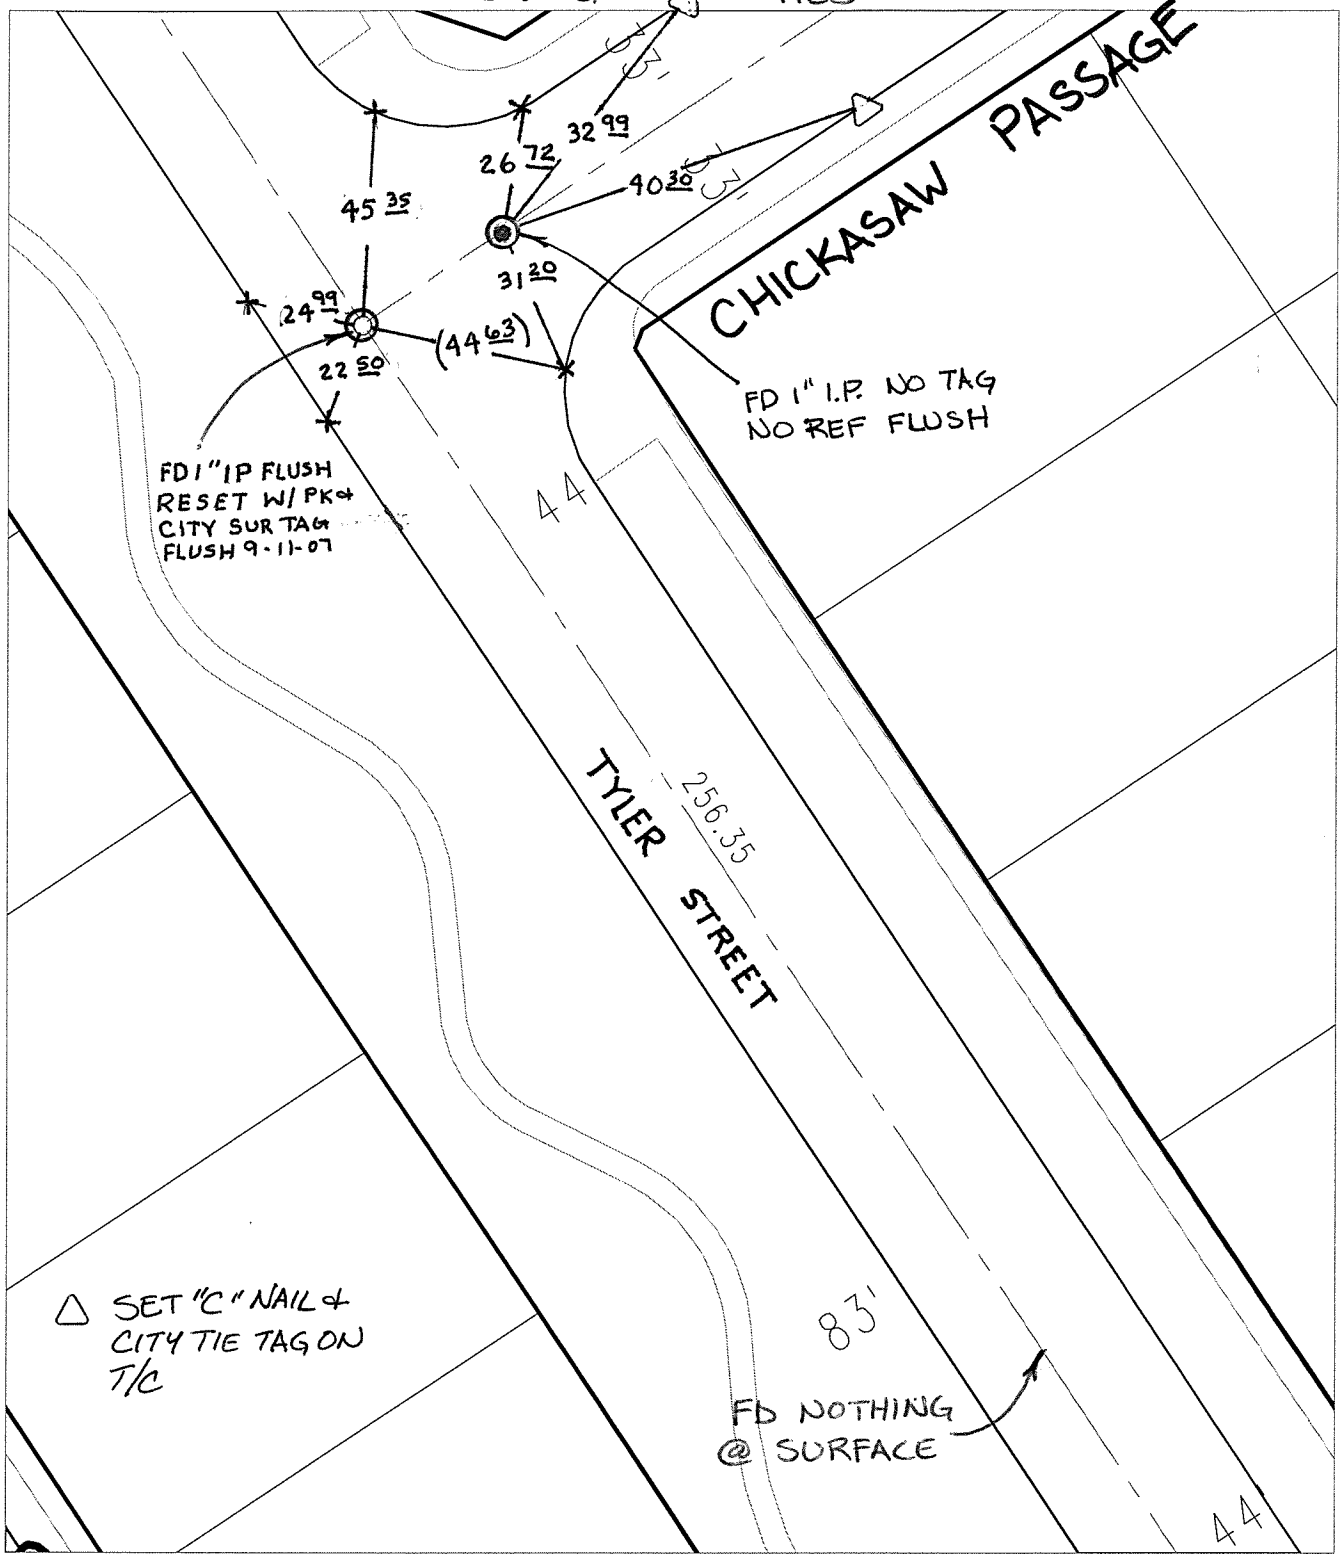

X FD. Ramset Nail on T/C ● FD. LD. & TK. on T/C

■ FD. "C" Nail on T/C ○ Set LD. & TK. on T/C

P.K. and City Engineer tag to be set @ surface after street construction is complete. (If possible)

Scale: 1" = 40'	**OFFICIAL TIE PLAT**	N W E S
Date: 09/11/06	**CITY OF RIVERSIDE**	
Drawn by: survey	*These ties are for the purpose of perpetuating the found monumentation. No claim is made as to the relationship of the points or lines shown hereon to true boundary locations.*	
F.B.:		Sheet 1 of 1
TR-Sec: T3SR5W-18		Cadme MB: 80-4