C12258. TIF

SWING TIES

( ) - REC. DIST. PER.
TIE SHT. FOR TR8960-1
(MB 155/90-93)

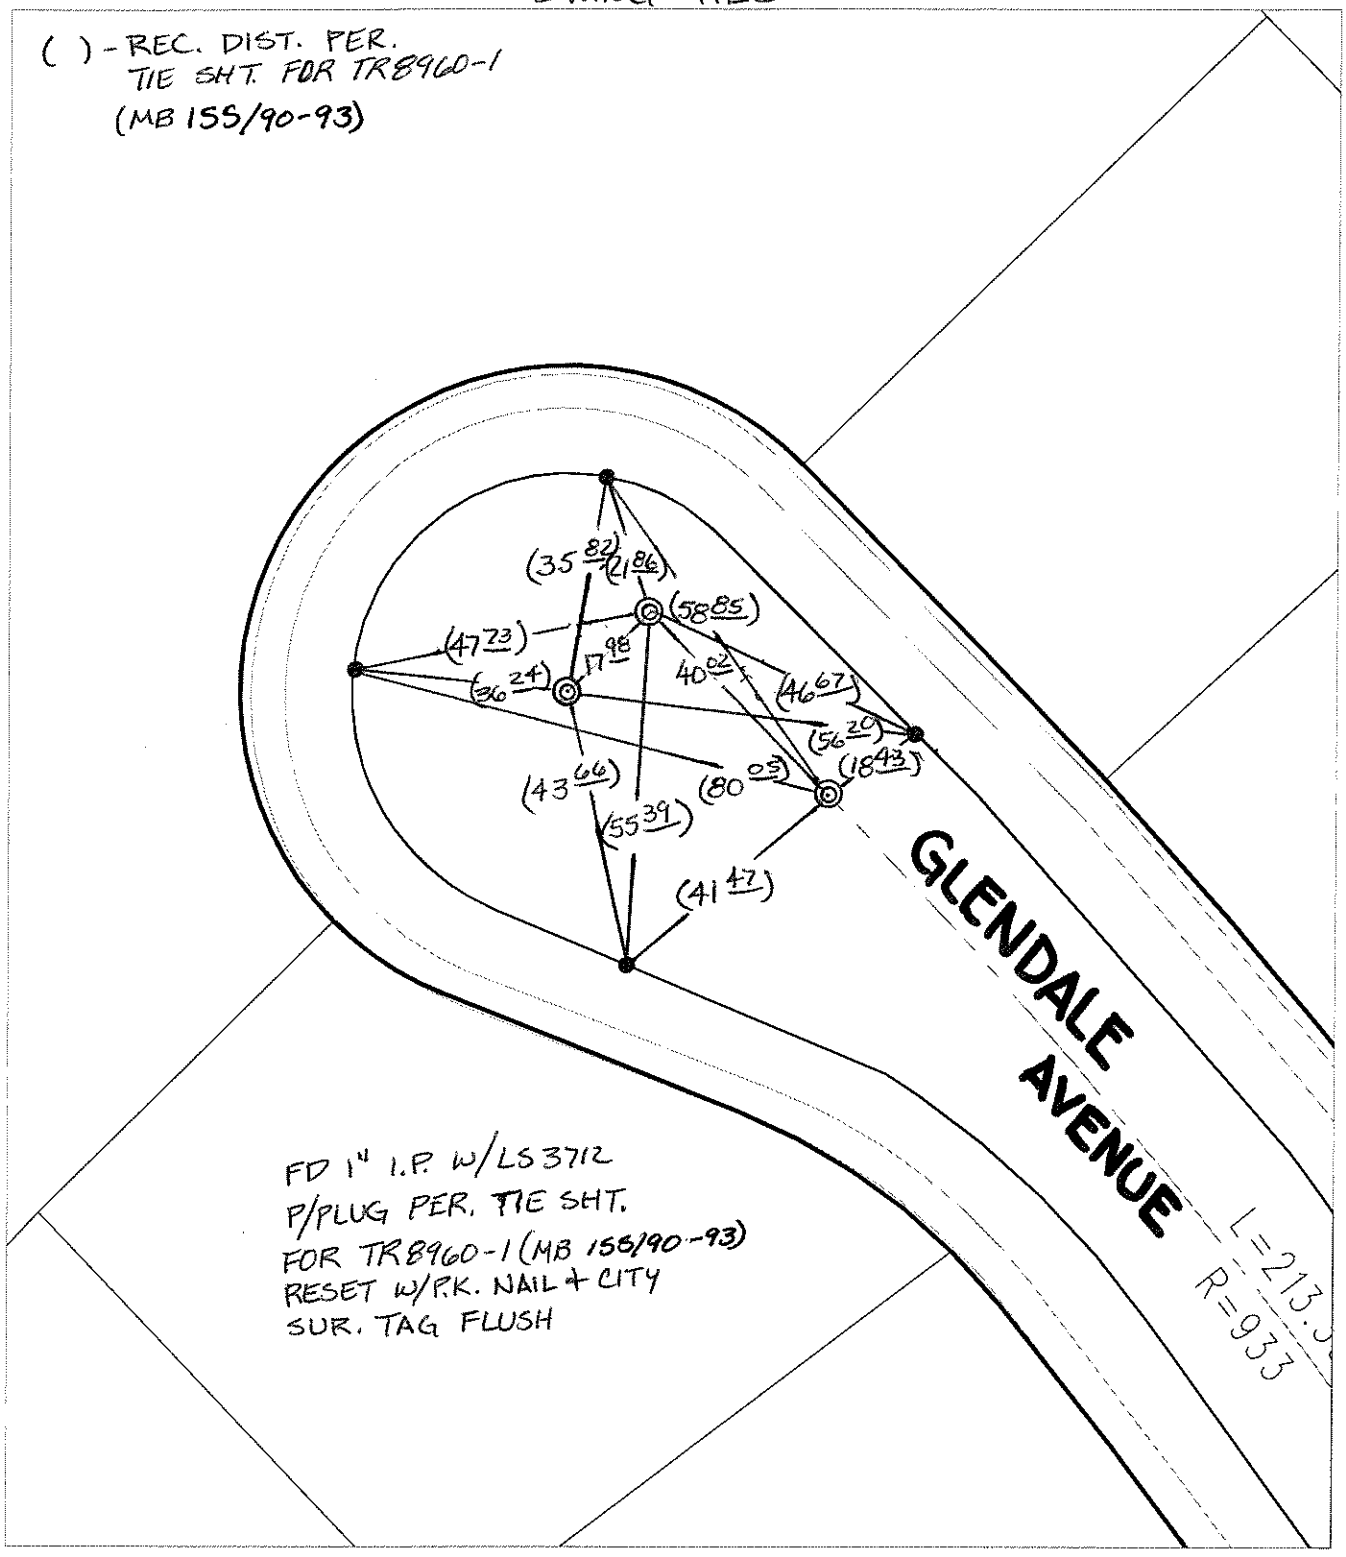

Street: GLENDALE AVENUE

X-Street: OFFICIAL USE ONLY

CUL-DE-SAC

× FD. Ramset Nail on T/C
■ FD. "C" Nail on T/C
● FD. LD. & TK. on T/C
○ Set LD. & TK. on T/C

P.K. and City Engineer tag to be set @ surface after street construction is complete. (If possible)

Scale: 1" = 30'	**OFFICIAL TIE PLAT**	N W E S
Date: 10/12/06	**CITY OF RIVERSIDE**	
Drawn by: L.Harris	*These ties are for the purpose of perpetuating the found monumentation. No claim is made as to the relationship of the points or lines shown hereon to true boundary locations.*	
F.B.:		Sheet 1 of 1
TR-Sec: T2SR6W-36		Cadme MB: 50-1