C12342.TIF

STREET: CENTRAL AVENUE

X-STREET: B.C. CONST CENTERLINE

OFFICIAL USE ONLY

● INDICATES SET NAIL & CITY TIE TAG FLUSH IN T.C.

■ INDICATES FD LEAD & TACK IN T.C. PER CITY TIE BOOK

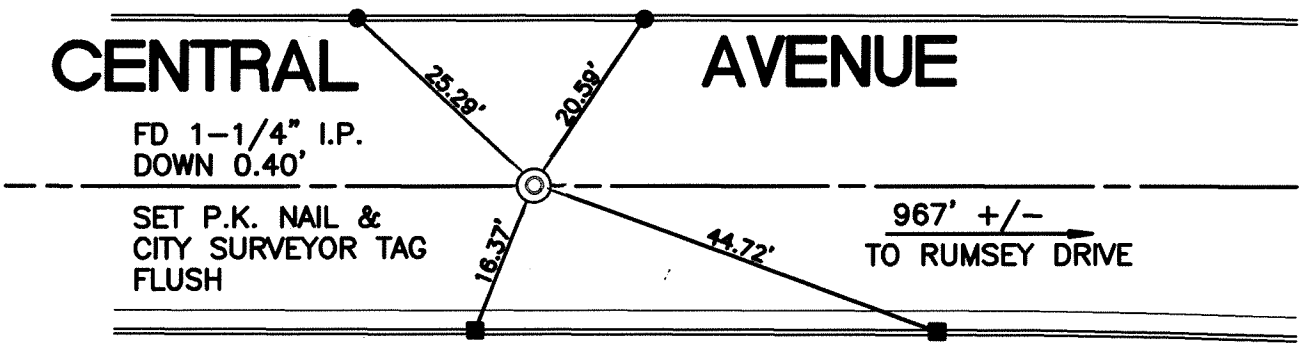

B.C. - CONST CENTERLINE
SEE PLAN R-112

SCALE: 1"=20'	**OFFICIAL TIE PLAT** **CITY OF RIVERSIDE**	N W E S
DATE: 10/15/2009		
DRAWN BY: MSB	THESE TIES ARE FOR THE PURPOSE OF PERPETUATING THE FOUND MONUMENTATION. NO CLAIM IS MADE AS THE RELATIONSHIP OF THE POINTS OR LINES SHOWN HEREON TO TRUE BOUNDARY LOCATIONS	SHEET 1 OF 1
F.B.: CITY TIES		
TR-Sec: T2SR5W-35		