TRANSIT TIES

REF: 1830.TIF
CRFB 224/30

C12393.TIF

STREET: 11TH STREET

X-STREET: CEDAR STREET

OFFICIAL USE ONLY

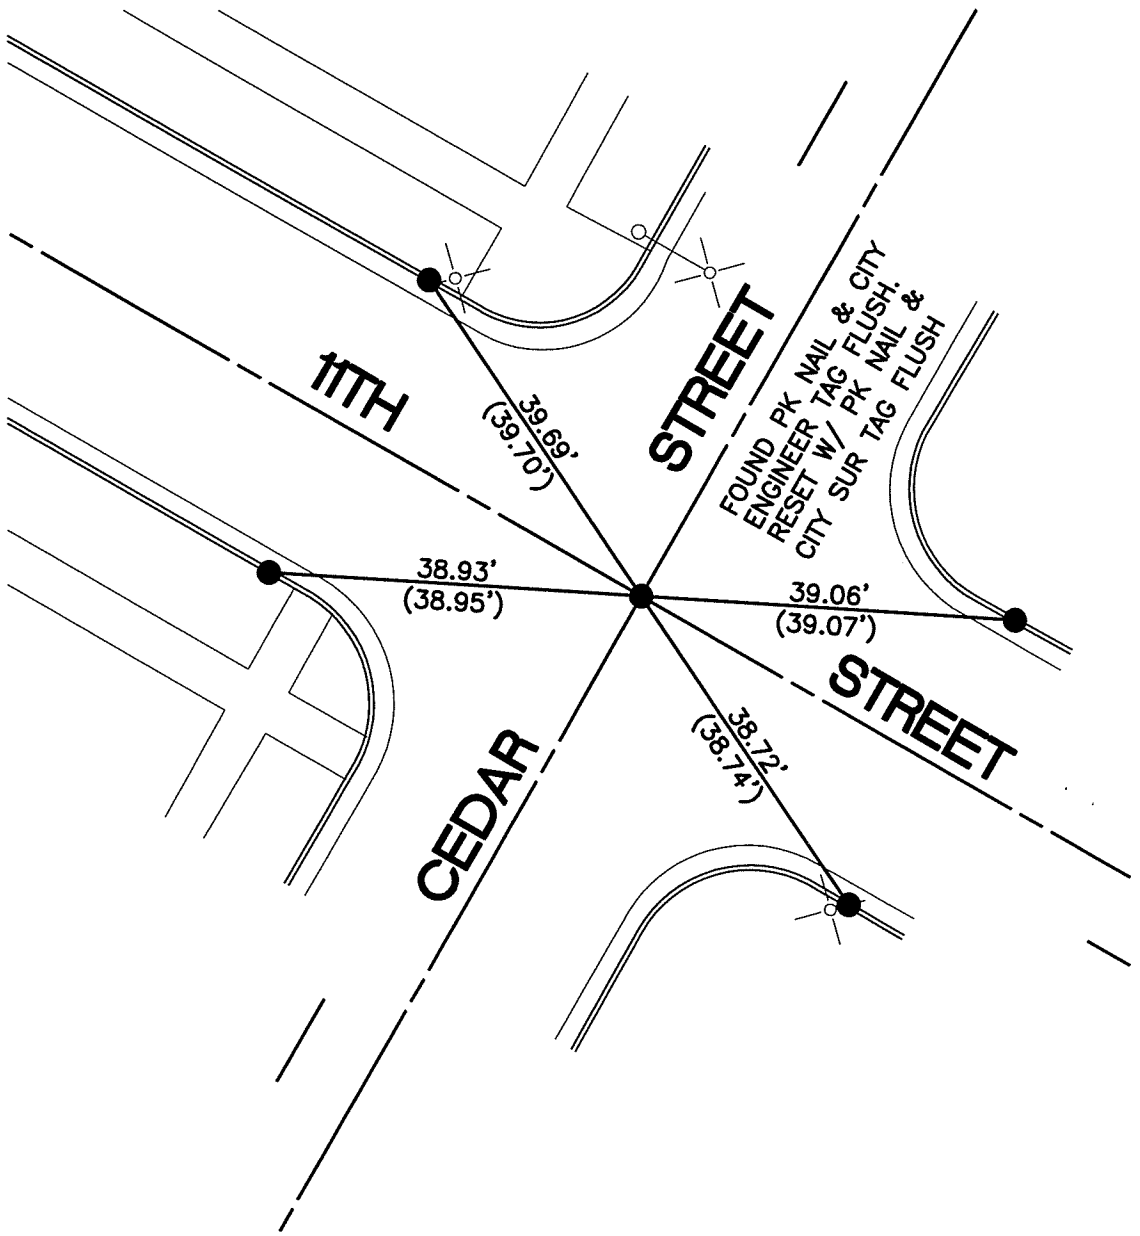

● — FOUND LEAD & TACK IN T.C.
UNLESS OTHERWISE NOTED

SCALE: 1"=20'	**OFFICIAL TIE PLAT** **CITY OF RIVERSIDE**	N W E S
DATE: 3/10/11		
DRAWN BY: CURT	THESE TIES ARE FOR THE PURPOSE OF PERPETUATING THE FOUND MONUMENTATION. NO CLAIM IS MADE AS THE RELATIONSHIP OF THE POINTS OR LINES SHOWN HEREON TO TRUE BOUNDARY LOCATIONS	SHEET 1 OF 1
F.B.:		
SEC: 23 T.2S.,R.5W		