C12490.TIF

Street: JOJO WAY

X-Street: ADAIR AVENUE

OFFICIAL USE ONLY

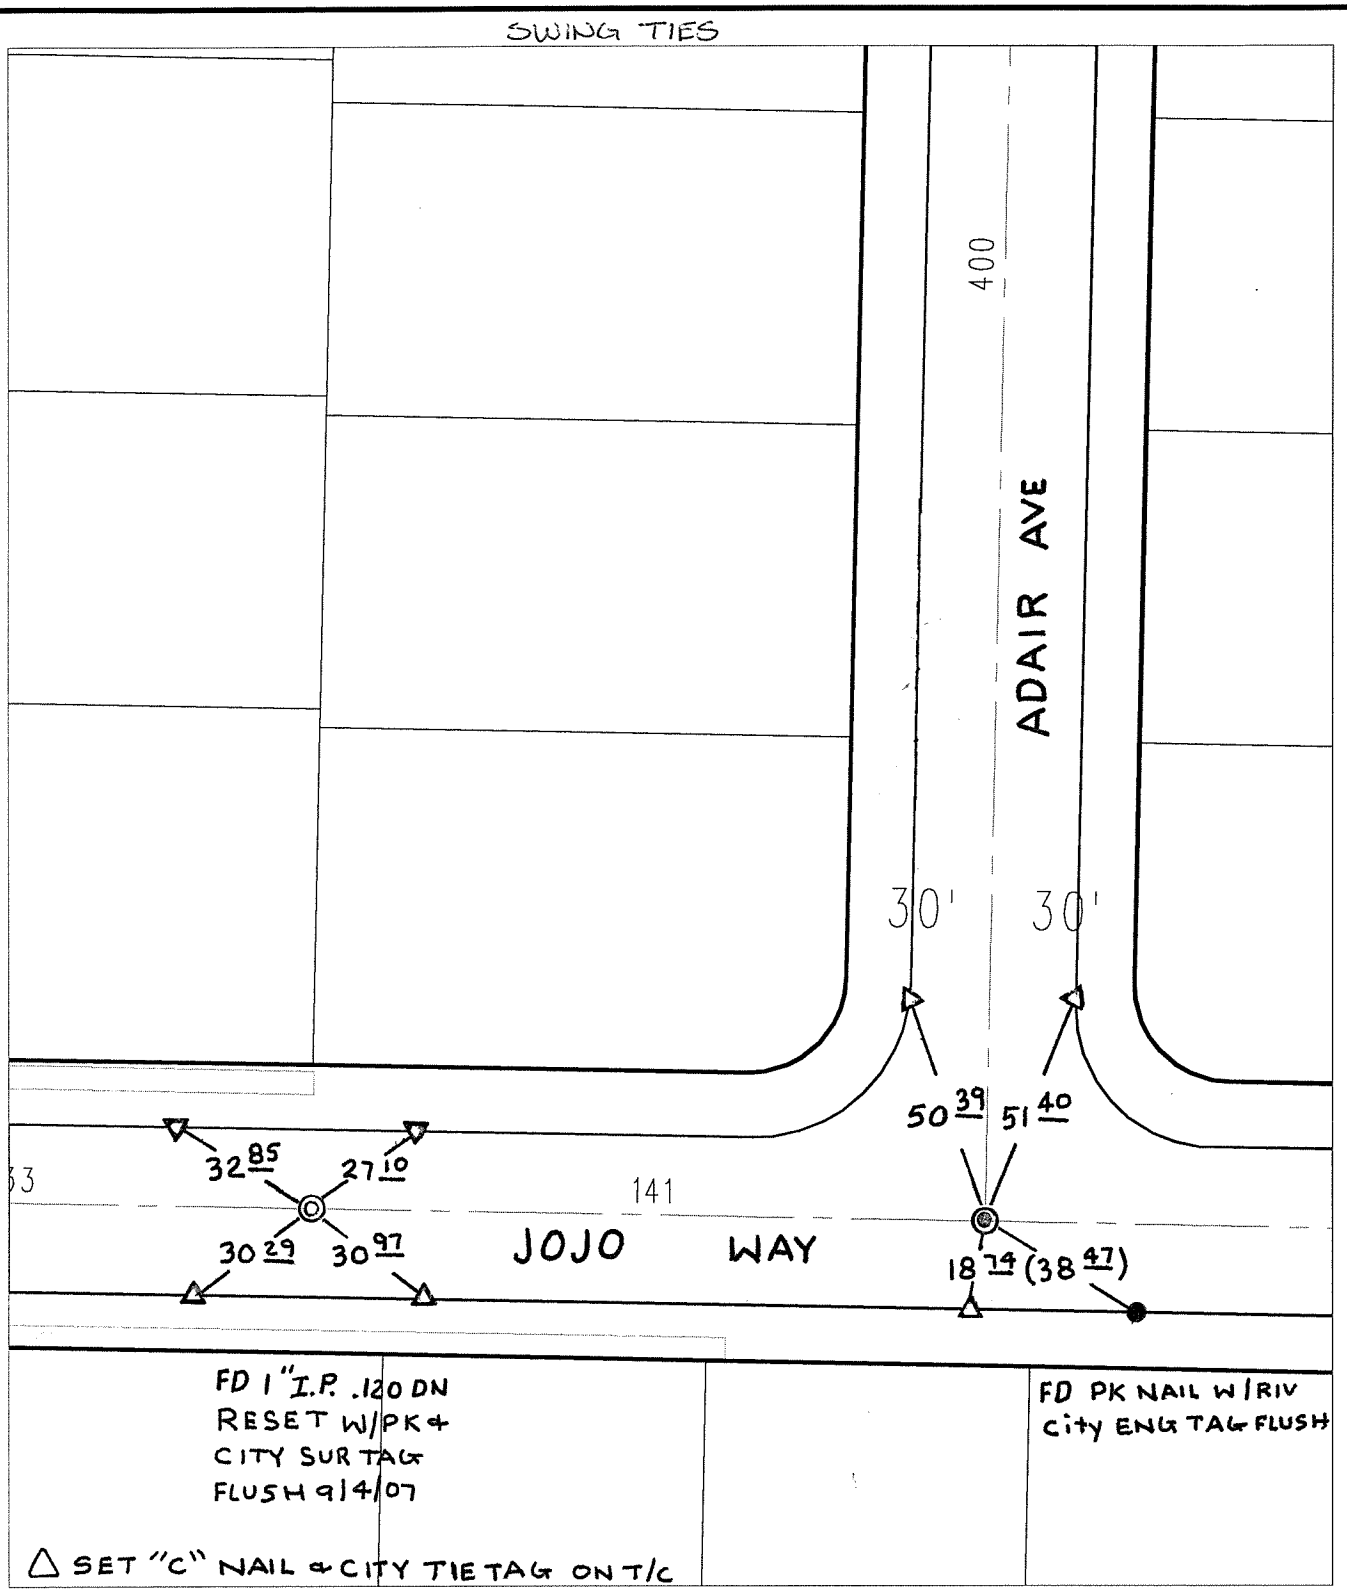


X FD. Ramset Nail on T/C ● FD. LD. & TK. on T/C

■ FD. "C" Nail on T/C ○ Set LD. & TK. on T/C

*P.K. and City Engineer tag to be set @ surface after street construction is complete. (If possible)*

| | | |
|---|---|---|
| Scale: 1" = 40' | **OFFICIAL TIE PLAT** | N W E S |
| Date: 10/17/06 | **CITY OF RIVERSIDE** | |
| Drawn by: L. Harris | *These ties are for the purpose of perpetuating the found monumentation. No claim is made as to the relationship of the points or lines shown hereon to true boundary locations.* | |
| F.B.: | | Sheet 1 of 1 |
| TR-Sec: T2SR6W-36 | | Cadme MB: 49-4 |