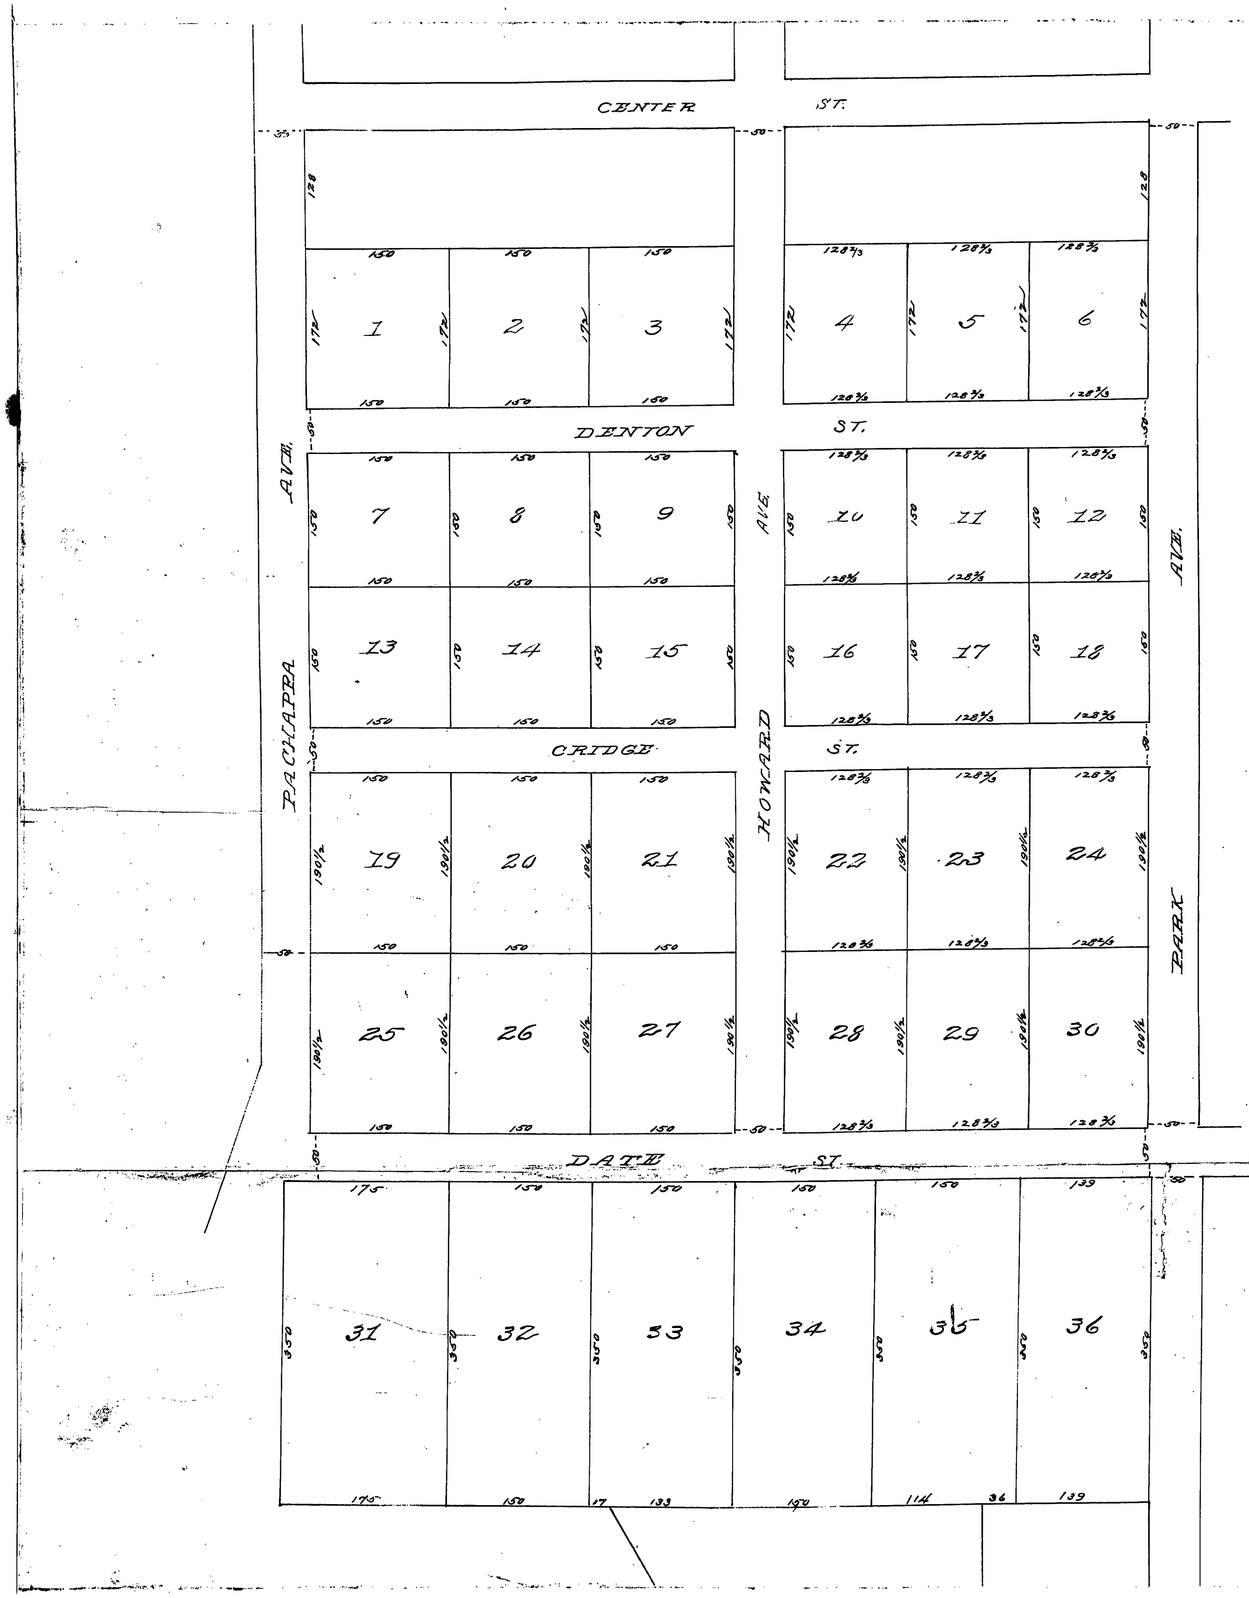
CENTER ST.
DENTON ST.
CRIDGE ST.
DATE ST.
PACHAPPA AVE.
HOWARD AVE.
PARK AVE.
1
2
3
4
5
6
7
8
9
10
11
12
13
14
15
16
17
18
19
20
21
22
23
24
25
26
27
28
29
30
31
32
33
34
35
36

86A

MAP OF

HALL'S ADDITION
— TO —
RIVERSIDE.

SAN BERNARDINO CO. CALIF.

SURVEYED IN MAR. 1887 BY C.C. MILLER, C.E.

SCALE 100 FT. TO ONE INCH.

DIVISION "B".

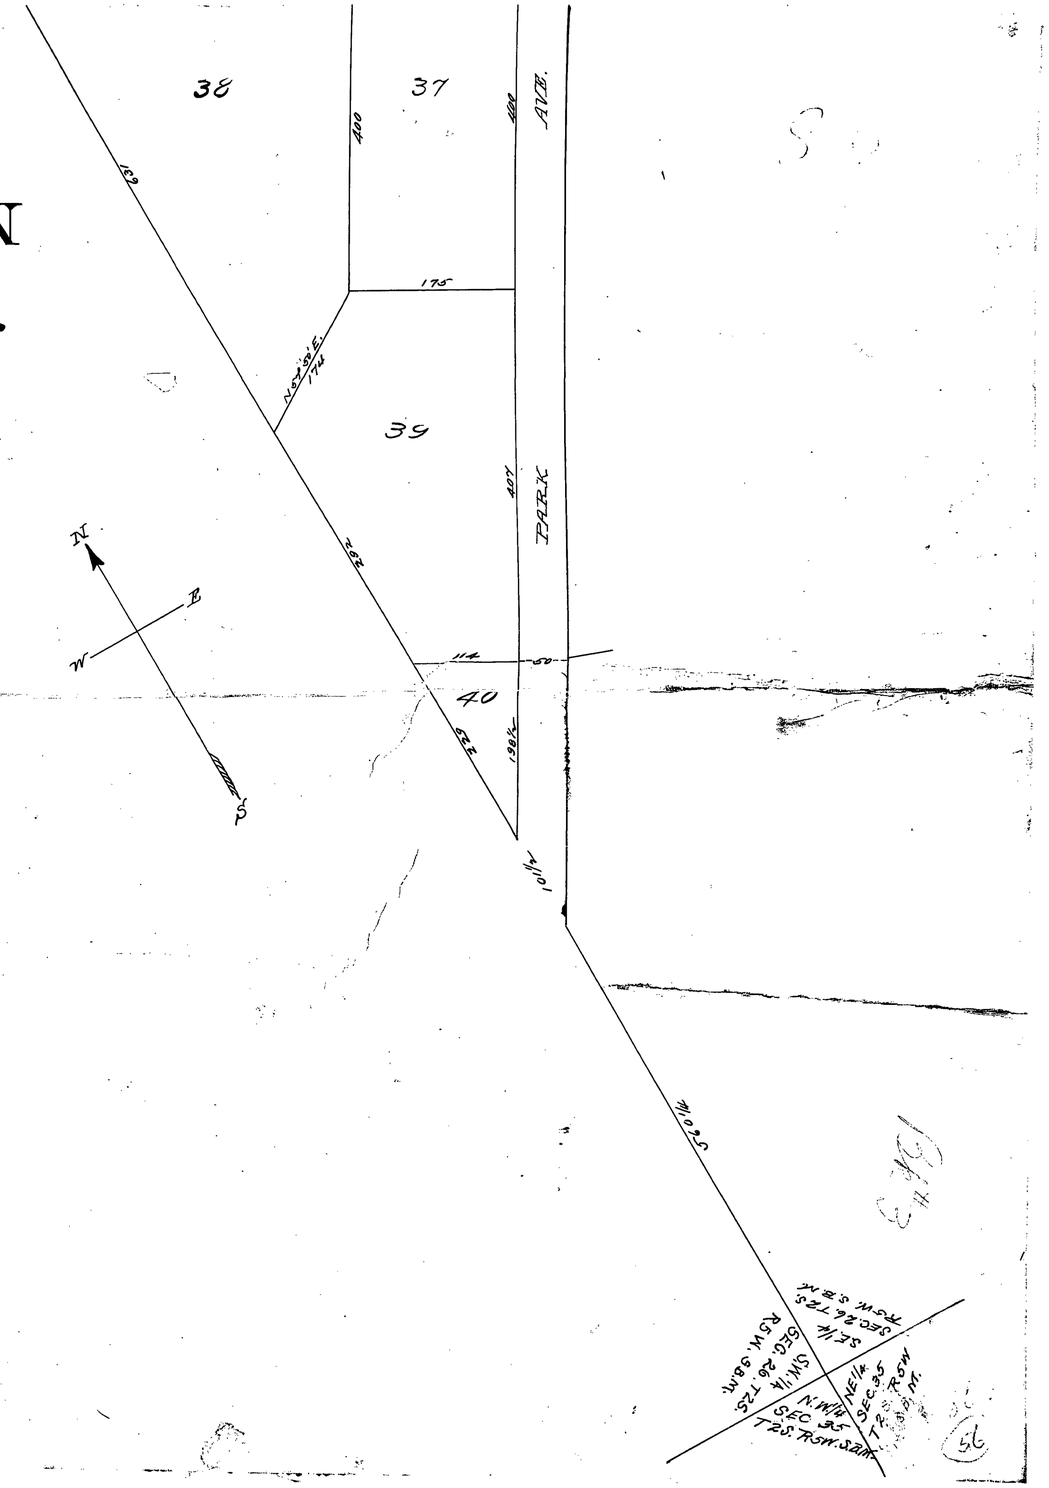

Filed at request of Priestly Hall.
March 11th 1887.

Wegard Allen
Co Recorder,
By T. J. Bolton Jr.
Depty.