PLAT
of the
JURUPA RANCHO.

finally confirmed to
ABEL STEARNS
Surveyed under instructions from the
U.S. Surveyor General
by
W.P. Reynolds Dep. Surv.
June & July 1869
and
William Minto Dep. Surv.
March April and November 1878
Containing 32259 16/100 Acres
including 7 12/100 Acres of the Rancho San ta Ana del Chino and 49 1/100 acres of the Rancho La Sierra Sepulveda
Scale 80 chs to 1 inch.
Variation reported by Reynolds 16°32' East
" " Minto 13°54' to 14° "

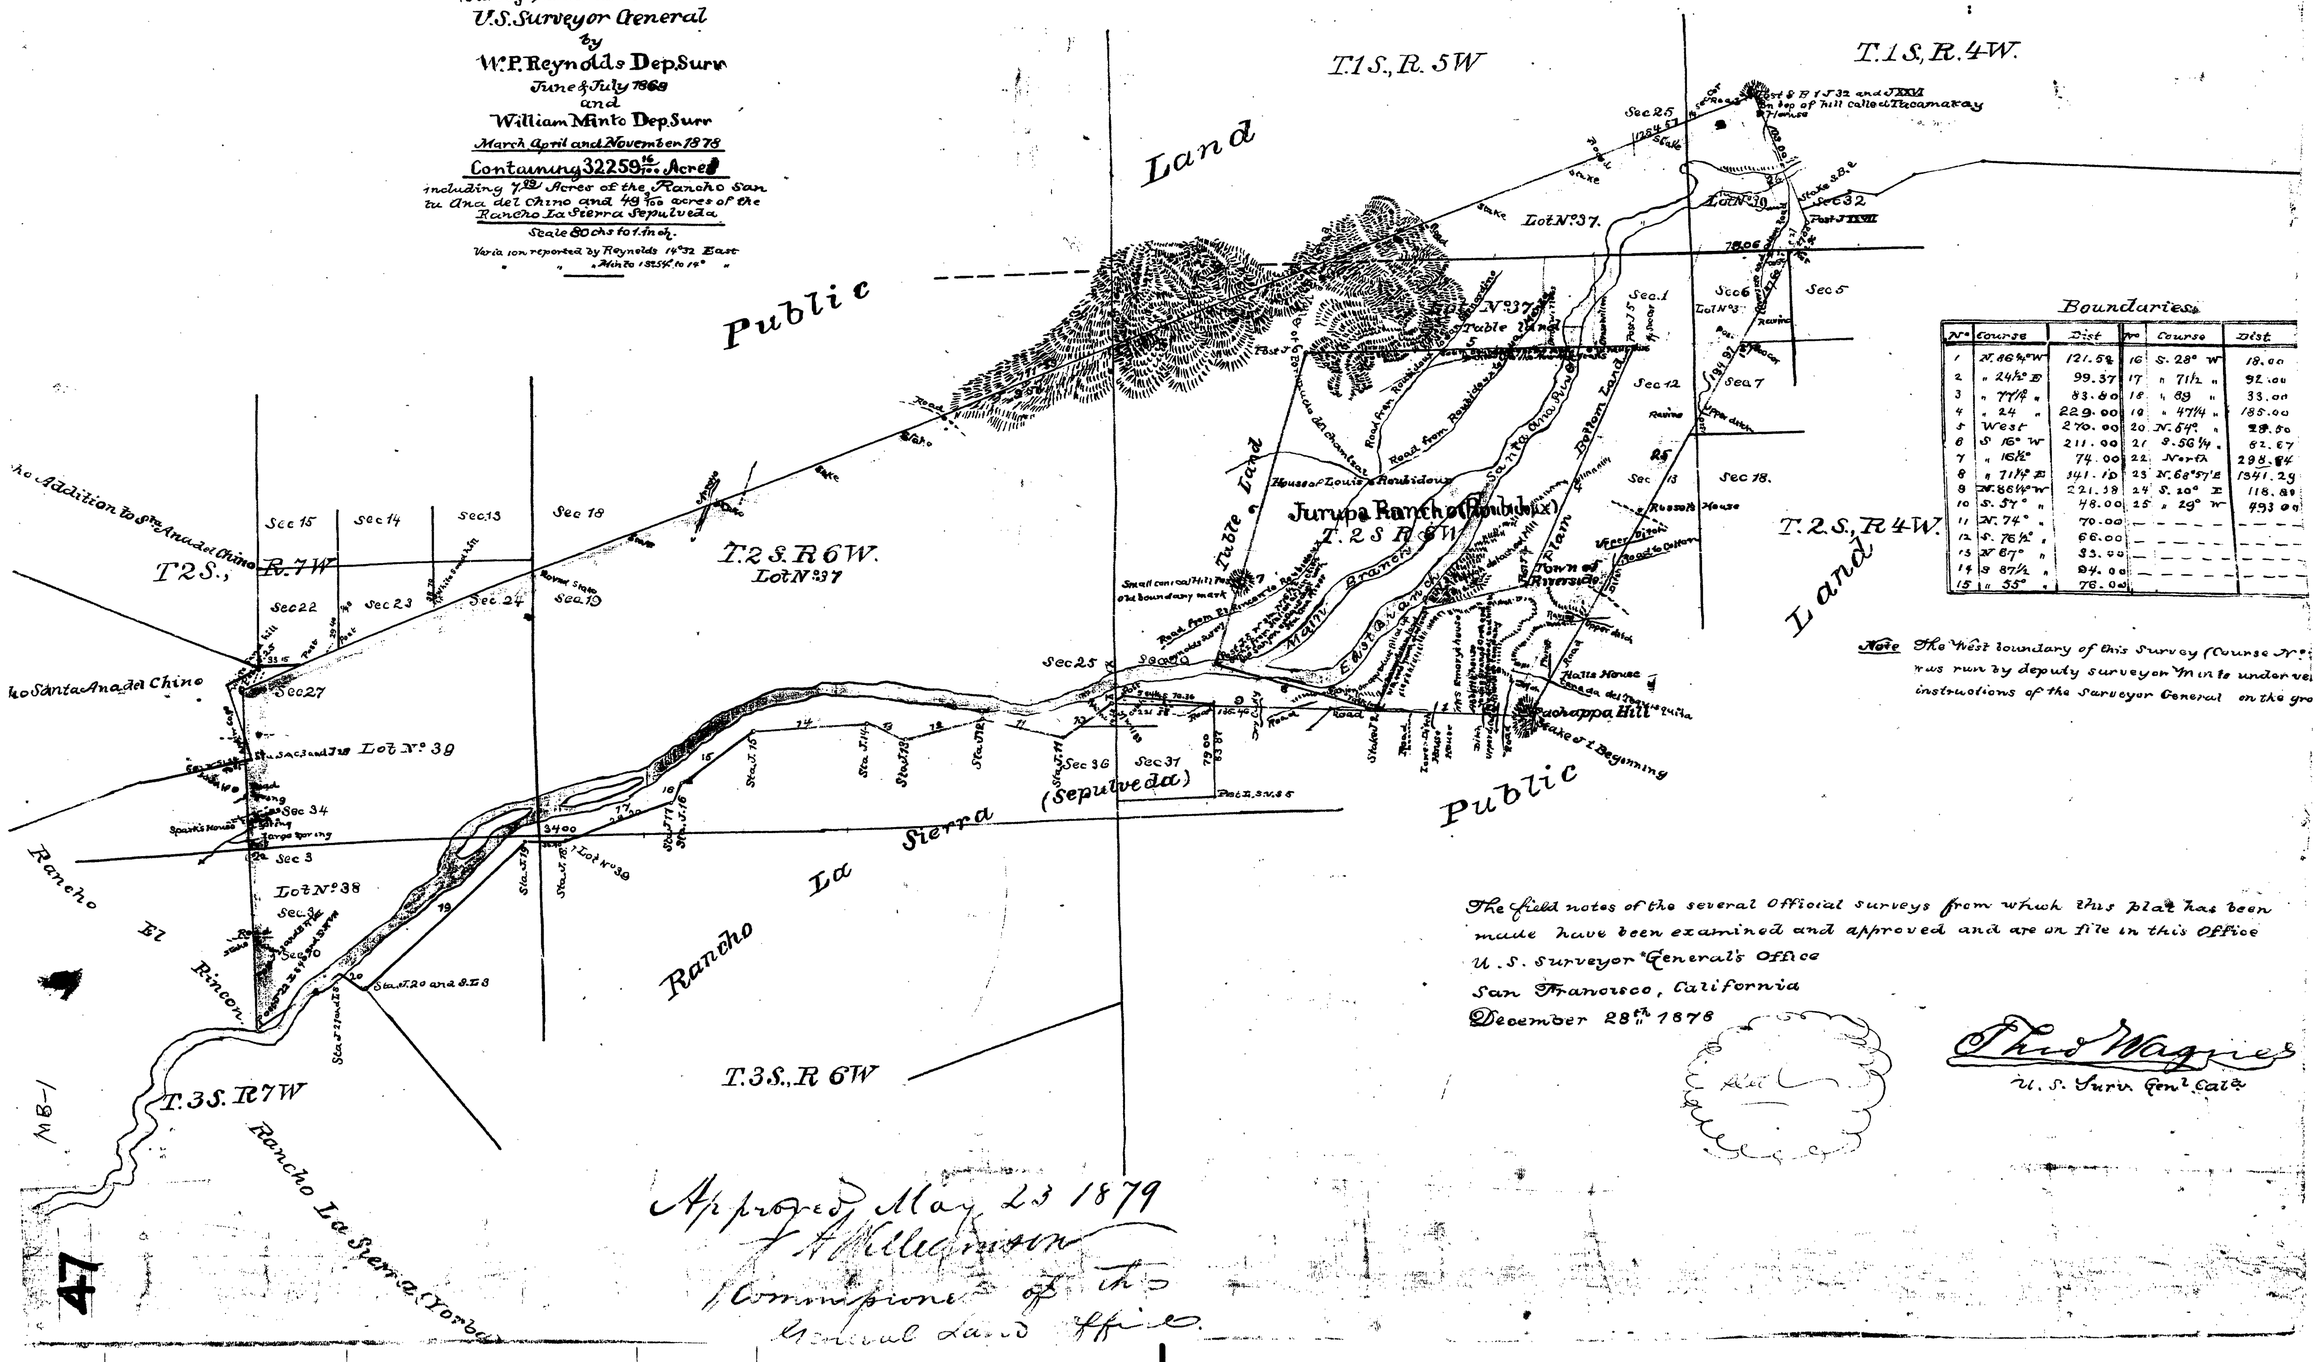

Boundaries.

No	Course	Dist	No	Course	Dist
1	N. 46¼° W	121.50	16	S. 28° W	18.00
2	" 24½° E	99.37	17	" 71½ "	92.00
3	" 77½ "	83.60	18	" 89 "	33.00
4	" 24 "	229.00	19	" 47¼ "	185.00
5	West	270.00	20	N. 54° "	29.50
6	S. 16° W	211.00	21	S. 56¼ "	62.67
7	" 16½°	74.00	22	North	298.84
8	" 71½° E	341.10	23	N. 68°57' E	1341.29
9	N. 86½° W	221.38	24	S. 20° E	118.89
10	S. 57° "	48.00	25	" 29° W	493.00
11	N. 74° "	70.00			
12	S. 76½° "	66.00			
13	N. 67° "	33.00			
14	S. 87½ "	94.00			
15	" 33° "	76.00			

Note The West boundary of this Survey (Course No. was run by deputy surveyor Minto under instructions of the Surveyor General on the gro

The field notes of the several Official surveys from which this plat has been made have been examined and approved and are on file in this Office
U. S. Surveyor General's Office
San Francisco, California
December 28th 1878

Thos Wagner
U. S. Surv. Gen'l Cal.

Approved May 23 1879
J. A. Williamson
Commissioner of the General Land Office.

47