65

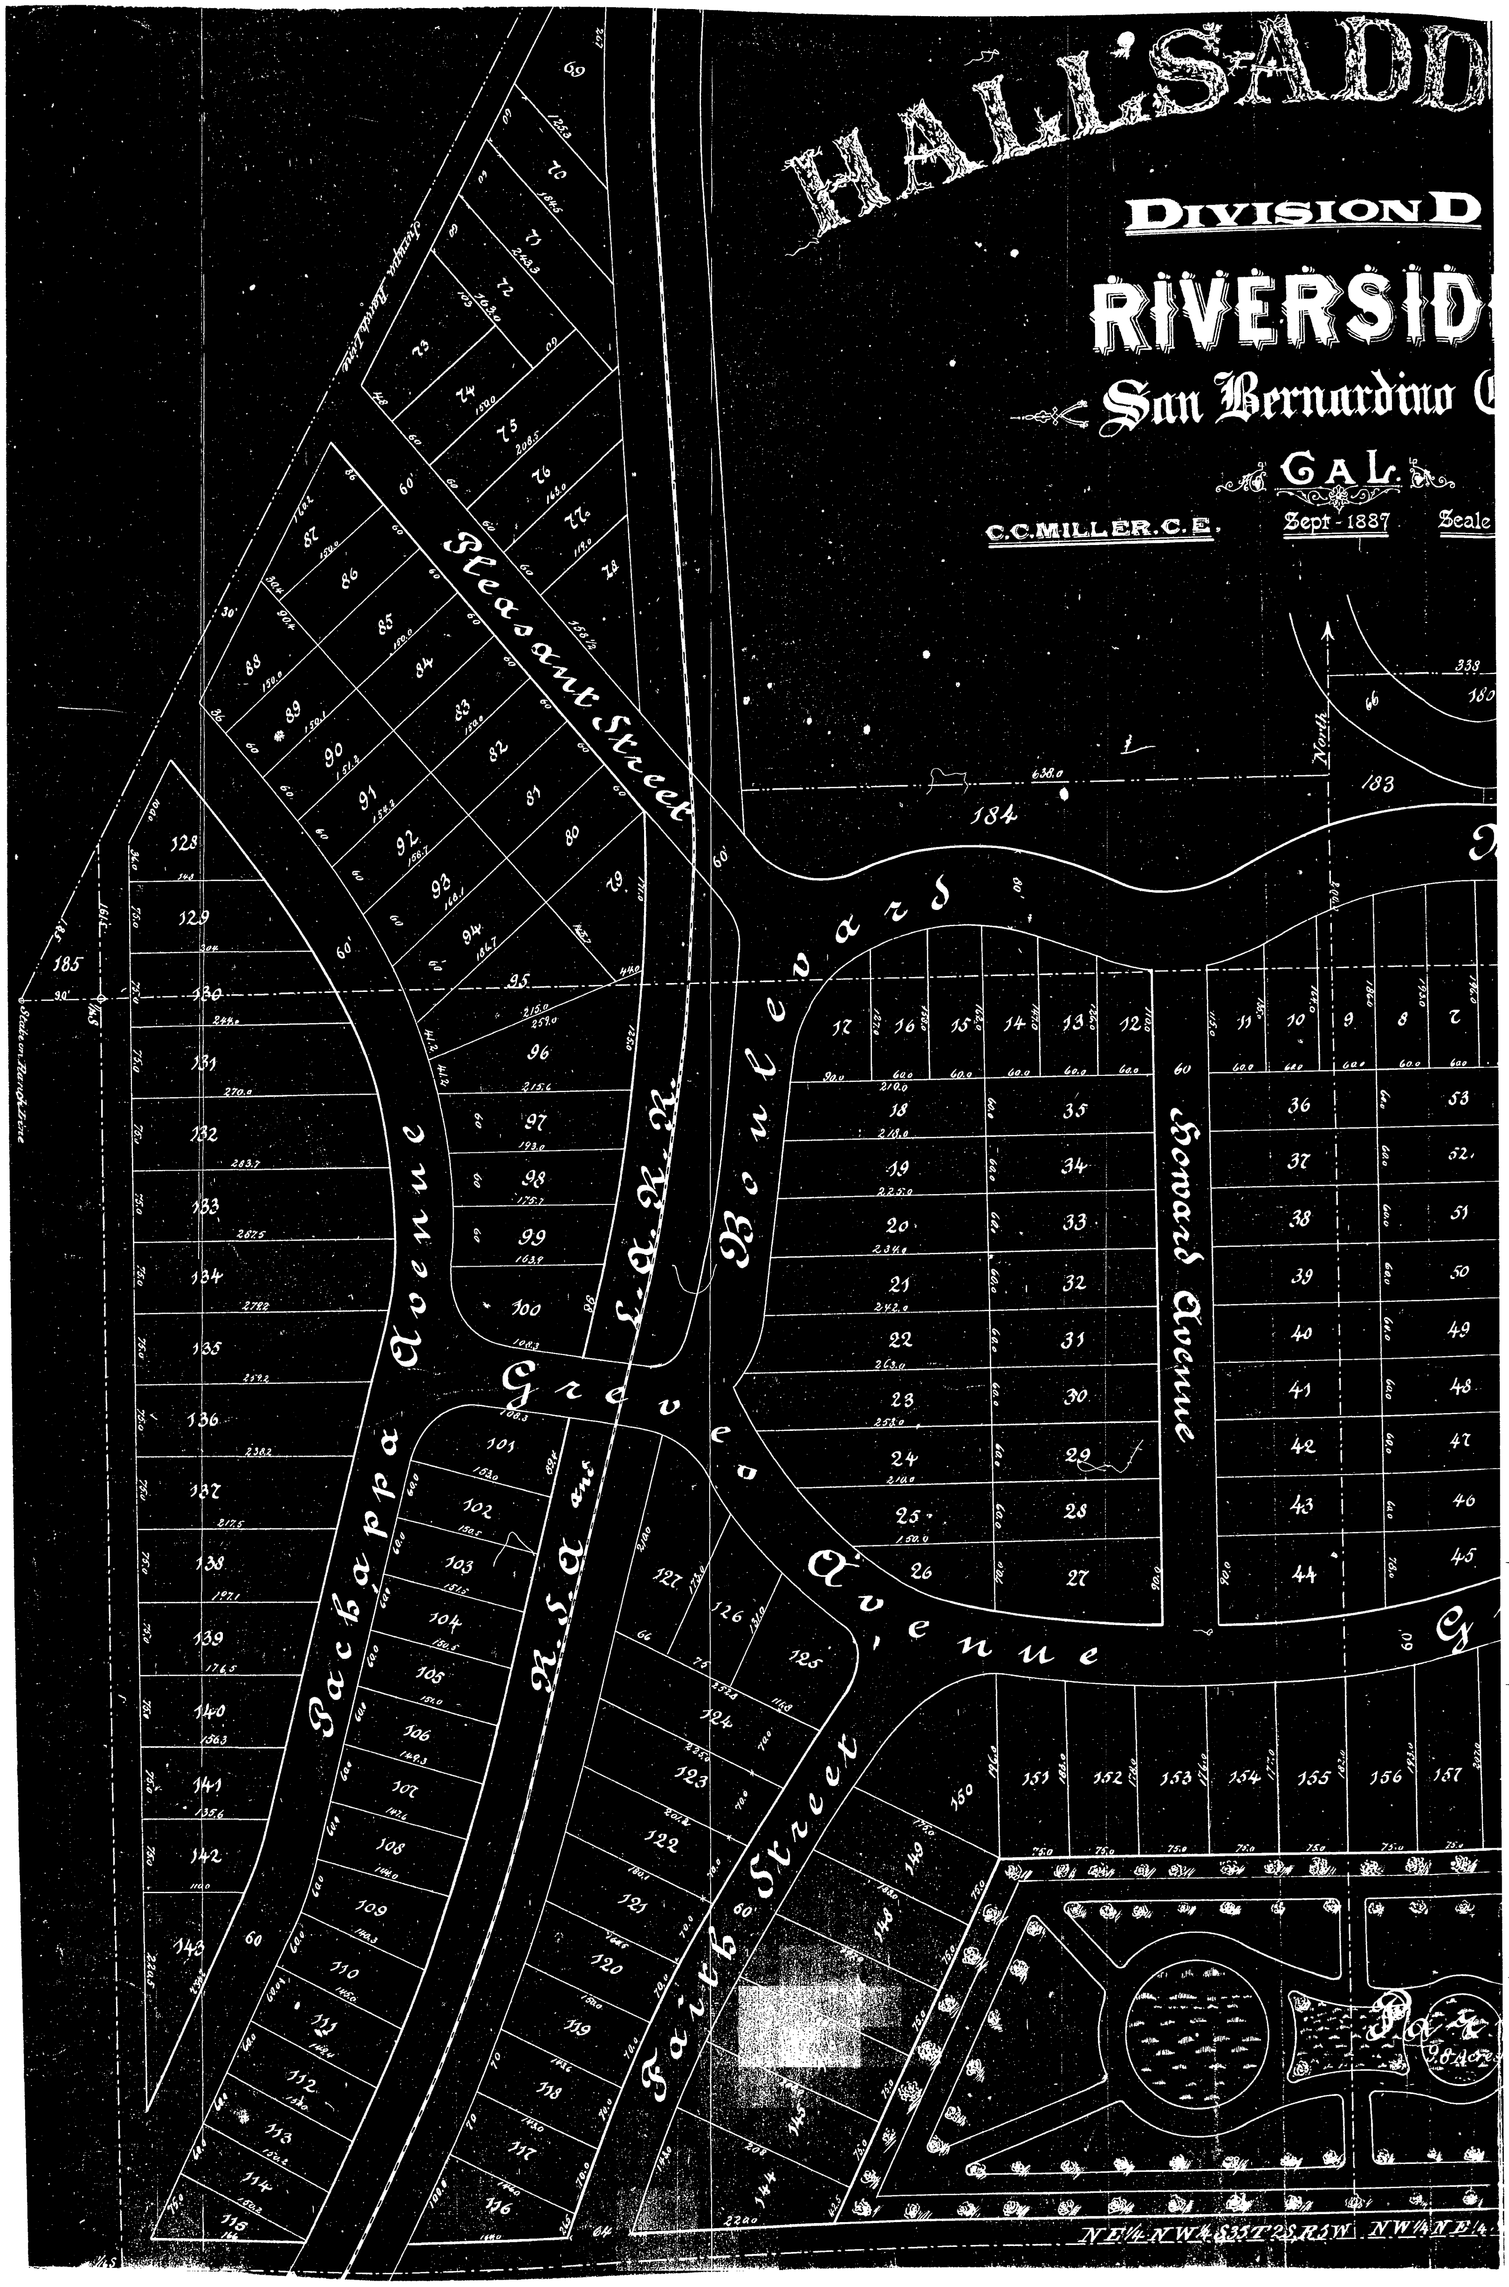
HALL'S ADD
DIVISION D
RIVERSID
San Bernardino C
CAL.
C.C.MILLER.C.E.
Sept - 1887
Scale
Pleasant Street
Howard Avenue
Boulevard
North
184
183
185
638.0
NE¼ NW¼ S35 T2S R3W
NW¼ NE¼

65A

HALL'S ADDITION

DIVISION D

RIVERSIDE

San Bernardino Co.

CAL.

C.C. MILLER. C.E. Sept - 1887 Scale 100 Feet = 1 Inch

North Boundary Line Division D Bears S 61° 24' E

N 76° 00' E 612.0

338 180 179 178 183 184 638.0

Park Avenue

Boulevard

Howard Avenue

Grove Avenue

Greves Avenue

Hope Street

Temperance Street

Park 9.0 Acres

Charity Str.

Park

NE¼ NW¼ S35 T2S R2W NW¼ NE¼ Sec 35 T 2 S R 2 W