Association; a [illegible] duly organized and existing under and by [illegible] of the Laws of the State of California; said Lands being a sub-division of Block No. 13, Range No. 13 of the Town of Riverside, San Bernardino County, California; as surveyed by Goldsworthy & Higbie, for the Southern Cal. California Colony Association; a map of which survey is of record in the County Recorders Office of said County and State.

MAP

of the

CEMETERY

at

RIVERSIDE

Scale 20ft.=1in.

Office of the County Recorder of San Bernardino County, California, as by Law required and by Resolution of the Board of Trustees of said Corporation

Riverside Cemetery Association.

By W. McBean President.

Jas M. Drake Treasurer.

88

Block B.

49 LOTS 18Ft. SQUARE.

ALLEYS ALL 4½Ft. WIDE, EXCEPT THE TWO OUTSIDE, WHICH ARE 4Ft. WIDE.

Block A.

49 LOTS 18Ft. SQUARE.

ALLEYS ALL 4½Ft. WIDE, EXCEPT THE TWO OUTSIDE, WHICH ARE 4Ft. WIDE.

13th. St.

PINE St.

CEDAR St.

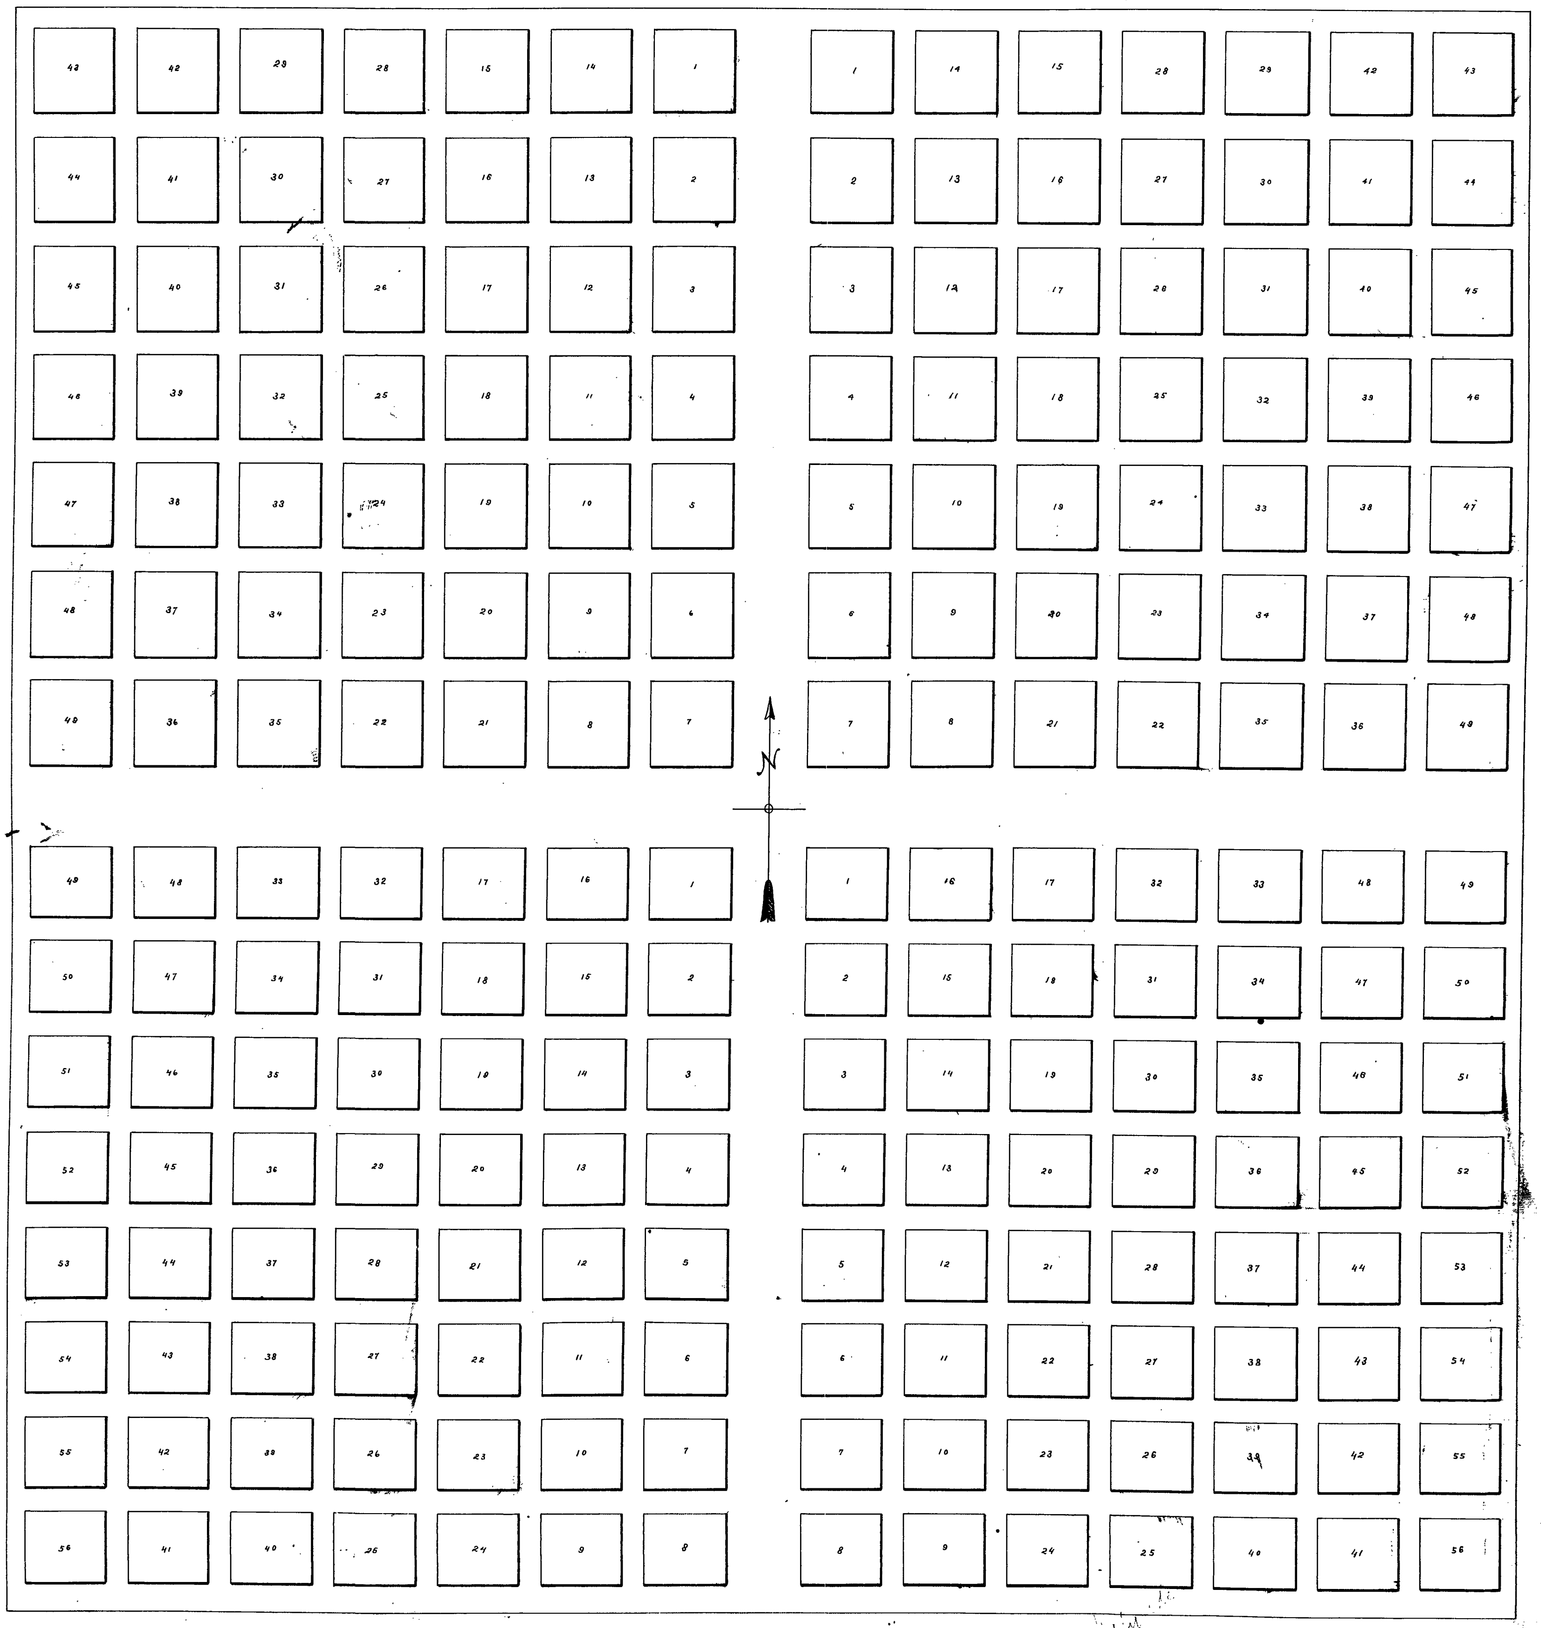

14th. St.

Block D.

56 LOTS 15Ft. x 18Ft.

ALLEYS ALL 4½Ft. WIDE EXCEPT THE ONE ON SOUTH SIDE, WHICH IS 5½Ft. WIDE, AND THE ONE ON WEST SIDE WHICH IS 4Ft. WIDE

THE DRIVES ARE 16½Ft. WIDE

Block C.

56 LOTS 15Ft. x 18Ft.

ALLEYS ALL 4½Ft. WIDE EXCEPT THE ONE ON SOUTH SIDE, WHICH IS 5½Ft. WIDE, AND THE ONE ON EAST SIDE WHICH