M.B. 5/119

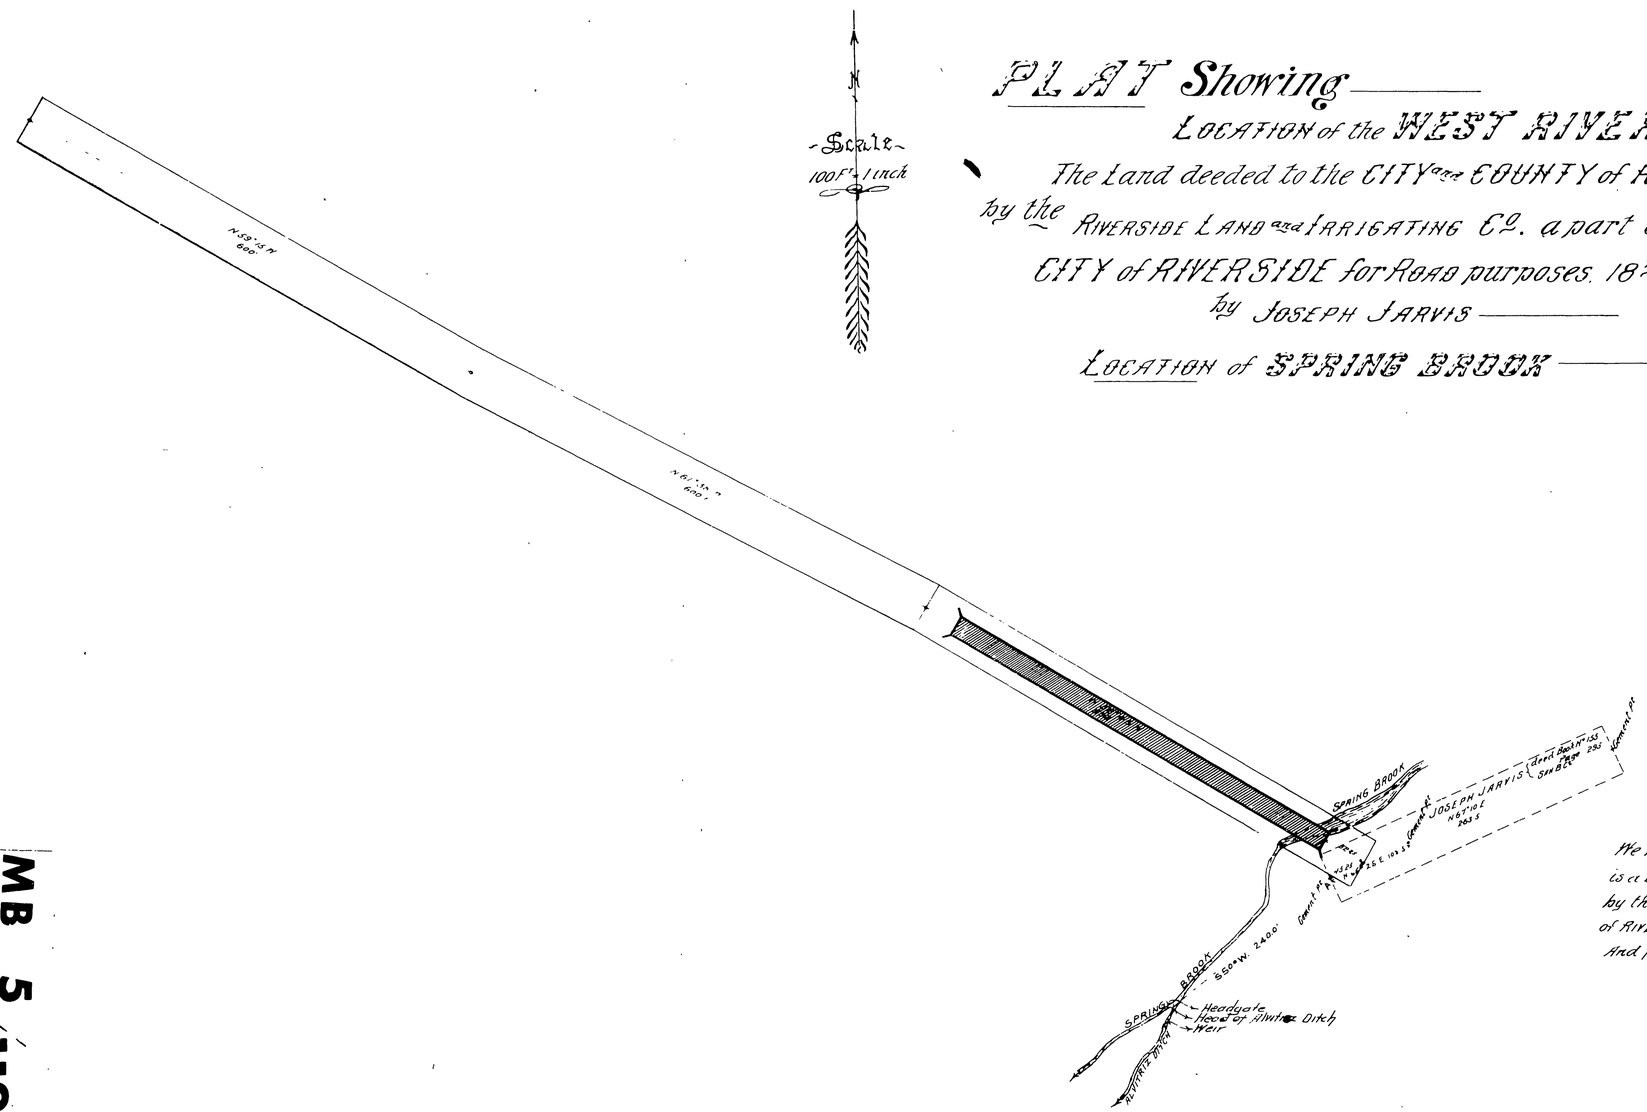

PLAT Showing

LOCATION of the WEST RIVERSIDE BRIDGE

The Land deeded to the CITY and COUNTY of RIVERSIDE 10th Aug 1904 by the RIVERSIDE LAND and IRRIGATING Co. a part of the LAND deeded to the CITY of RIVERSIDE for ROAD purposes. 18th March 1892.

by JOSEPH JARVIS

LOCATION of SPRING BROOK — LOCATION of HEAD of ALVITREZ DITCH

We hereby Certify that the accompanying PLAT is a true and correct survey of the RIGHT of WAY deeded by the RIVERSIDE LAND and IRRIGATING Co to the CITY and COUNTY of RIVERSIDE CALIFORNIA.

And present Location of SPRING BROOK and Head of ALVITREZ DITCH

CITY ENGINEER.

COUNTY SURVEYOR.

10th DEC 1904.

MB 5/119

MB 5/119

Book 1

MB 5/119