ACQUISITION AND IMPROVEMENT DISTRICT NO. 4
OF THE CITY OF RIVERSIDE
FOR THE OPENING AND EXTENDING OF
PALM AVENUE

1020A

PART I

MAP SHOWING PROPERTY TO BE ACQUIRED, DISTRICT TO BE BENEFITED BY; KNOWN AS "THE ASSESSMENT DISTRICT," THE ZONES WITHIN SAID DISTRICT AND THE PERCENTAGE OF THE SUM TO BE RAISED FROM EACH ZONE FOR EXPENSES OF THE OPENING AND EXTENDING PROPOSED; ALL IN ACCORDANCE WITH THE PROVISIONS OF THE ACQUISITION AND IMPROVEMENT ACT OF 1925, APPROVED MAY 23, 1925, COMMONLY KNOWN AS THE "MATTOON ACT."

SUBMITTED:_____ APPROVED AS TO FORM:_____ APPROVED:_____
CITY ENGINEER

SCALE-1"=100'

LEGEND
LAND SOUGHT TO BE ACQUIRED SHOWN IN RED
DISTRICT BOUNDARY LINE SHOWN THUS:
ZONE DIVISIONS WITHIN DISTRICT SHOWN THUS: ZONE 1, ZONE 2, ZONE 3

Location of Buildings - F.B. 195, P.65-70

PERCENTAGE TO BE RAISED FROM ZONE 1 — 60 %
ZONE 2 — 25 %
ZONE 3 — 15 %

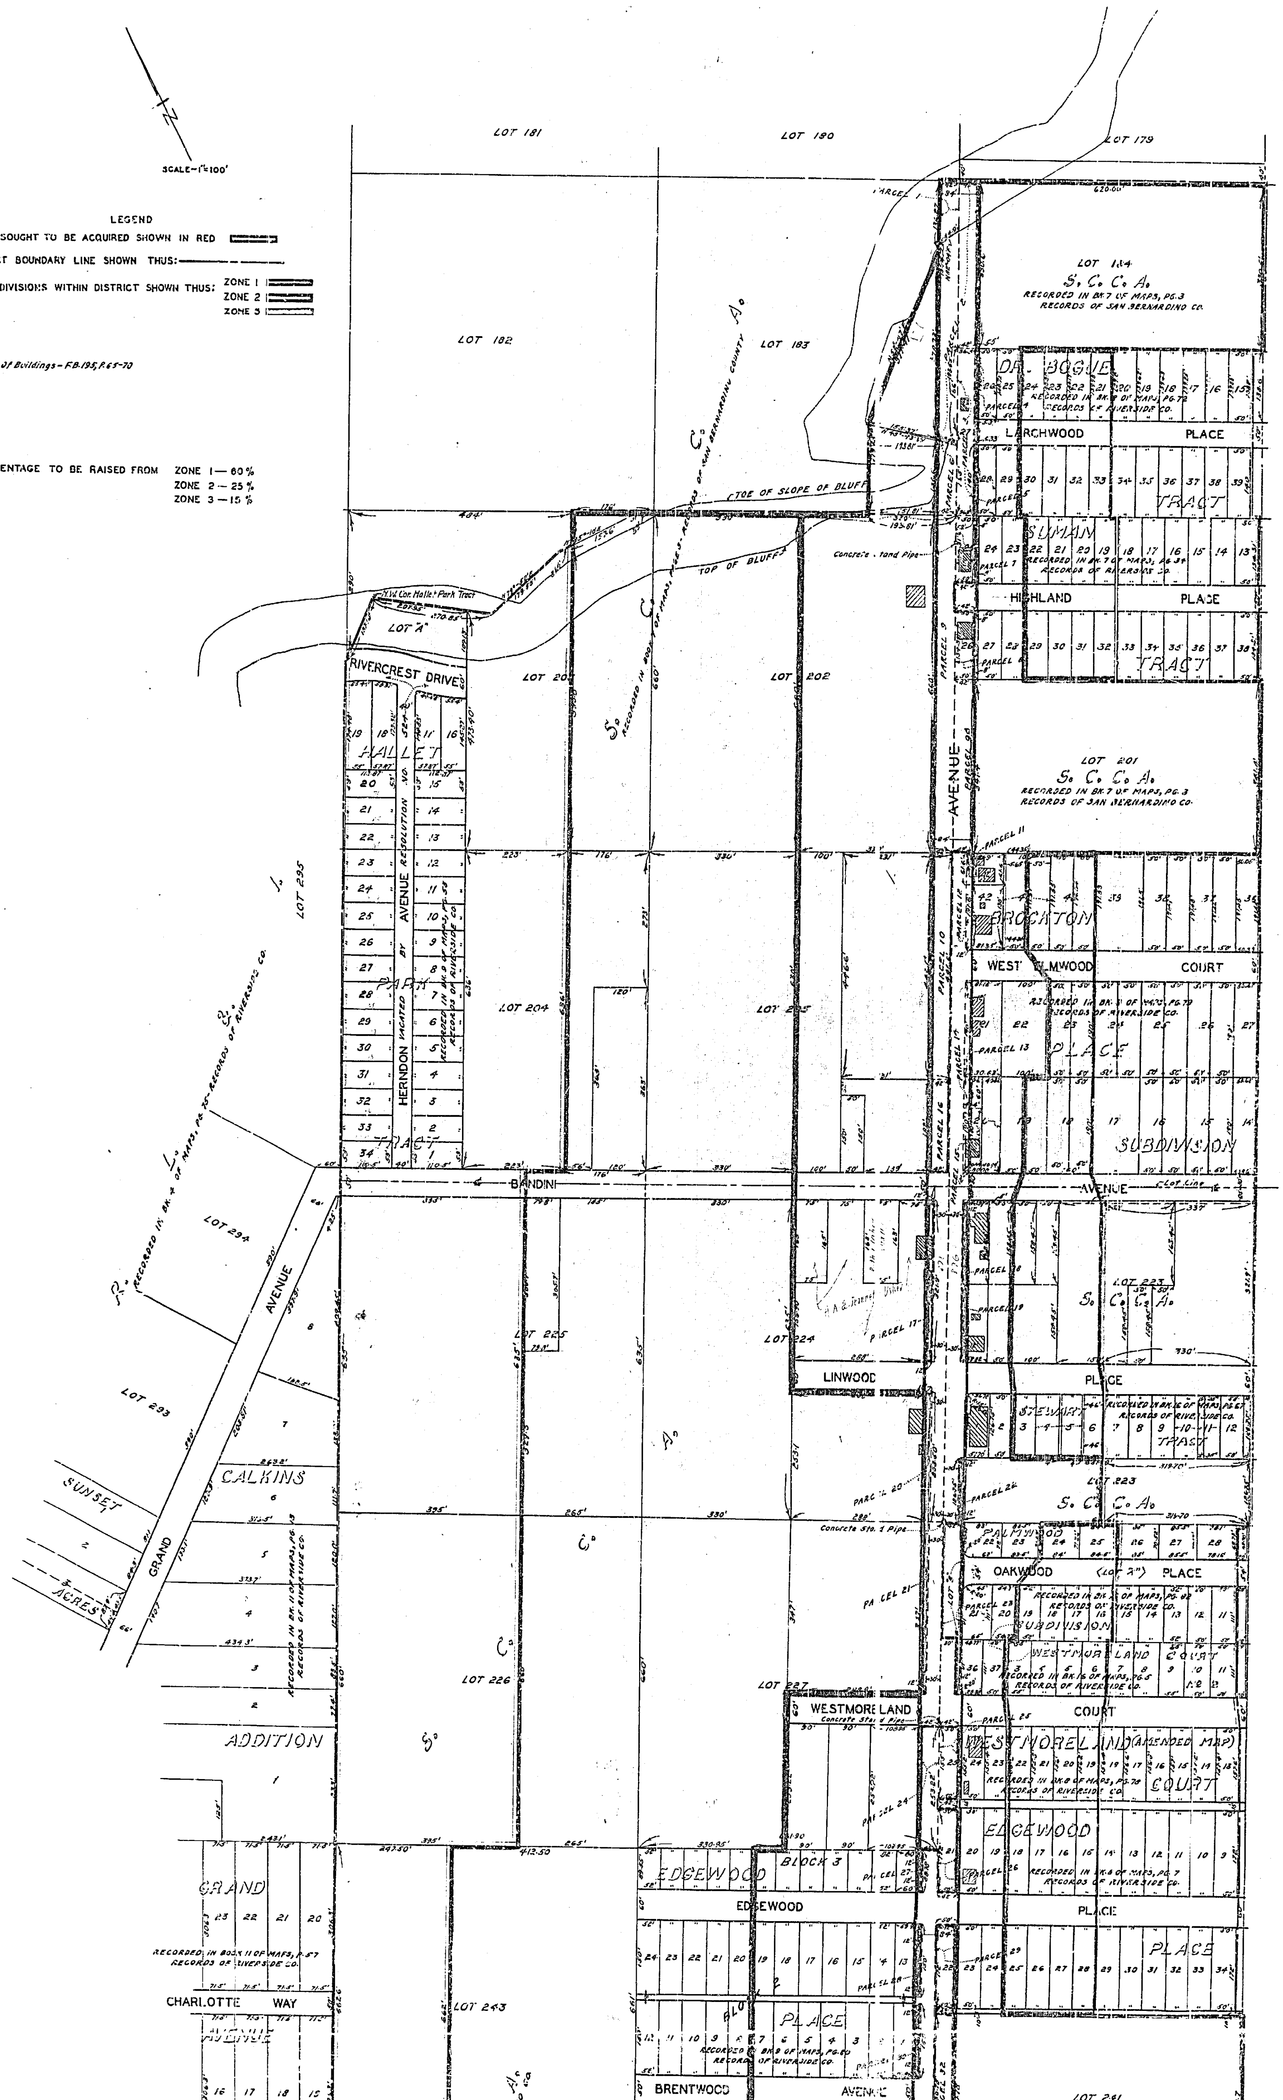

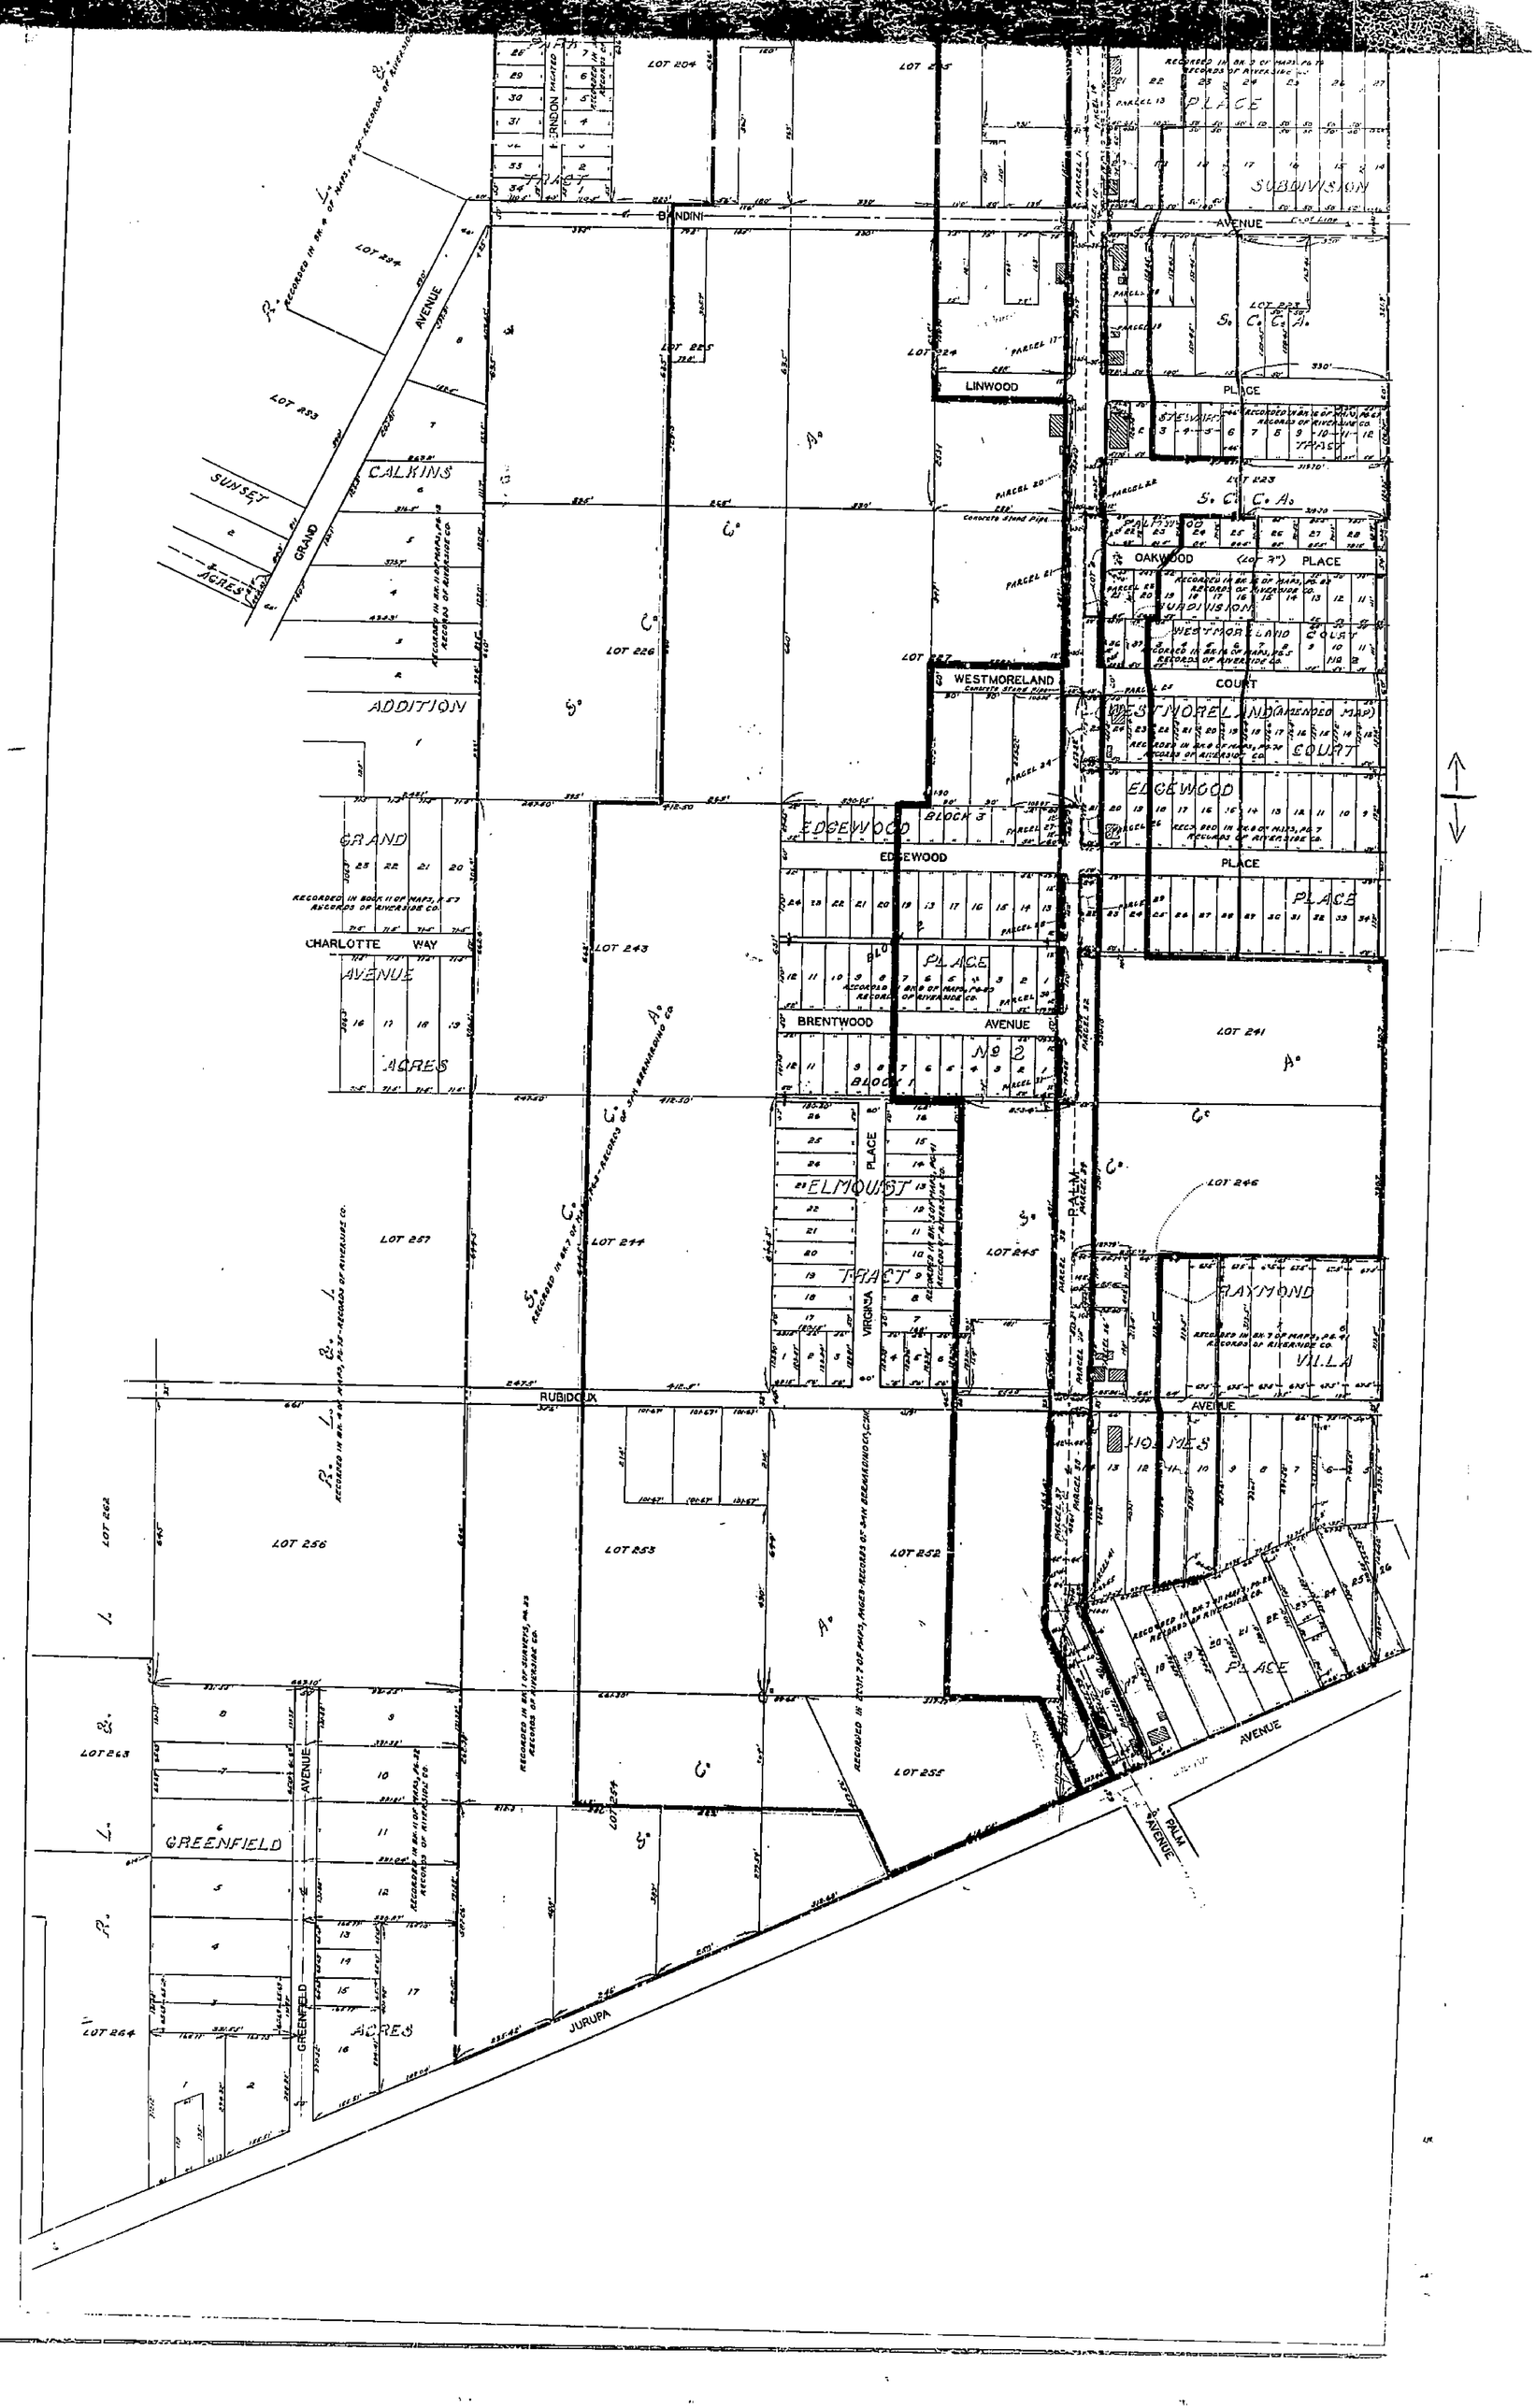

BANDINI
AVENUE
LINWOOD
PLACE
SUBDIVISION
CALKINS
SUNSET
ACRES
GRAND
AVENUE
ADDITION
WESTMORELAND
COURT
OAKWOOD
PLACE
EDGEWOOD
PLACE
CHARLOTTE
WAY
AVENUE
ACRES
BRENTWOOD
AVENUE
No 2
ELMOUST
TRACT
VIRGINIA
PLACE
PALM
RAYMOND
VILLA
RUBIDOUX
AVENUE
HOLMES
PLACE
AVENUE
PALM
AVENUE
GREENFIELD
AVENUE
GREENFIELD
ACRES
JURUPA
LOT 204
LOT 225
LOT 226
LOT 227
LOT 243
LOT 244
LOT 245
LOT 246
LOT 241
LOT 257
LOT 256
LOT 253
LOT 252
LOT 255
LOT 263
LOT 264
LOT 262