26/61

IN THE CITY OF RIVERSIDE
RECORD OF SURVEY
OF A PORTION OF THE NW¼ OF THE NE¼ OF SECTION 33, T2S, R5W, SAN BERNARDINO B&M

OCTOBER, 1956 **SCALE 1"=50'**

AT THE REQUEST OF HERBERT V. ALLEN
37205

FILED
MAY 21 1957
Jack A. Ross
O. A. Sheat
Fee $5.00
Filed at 2:15 P.M.

DAVID F. ROMERO, CIVIL ENGINEER

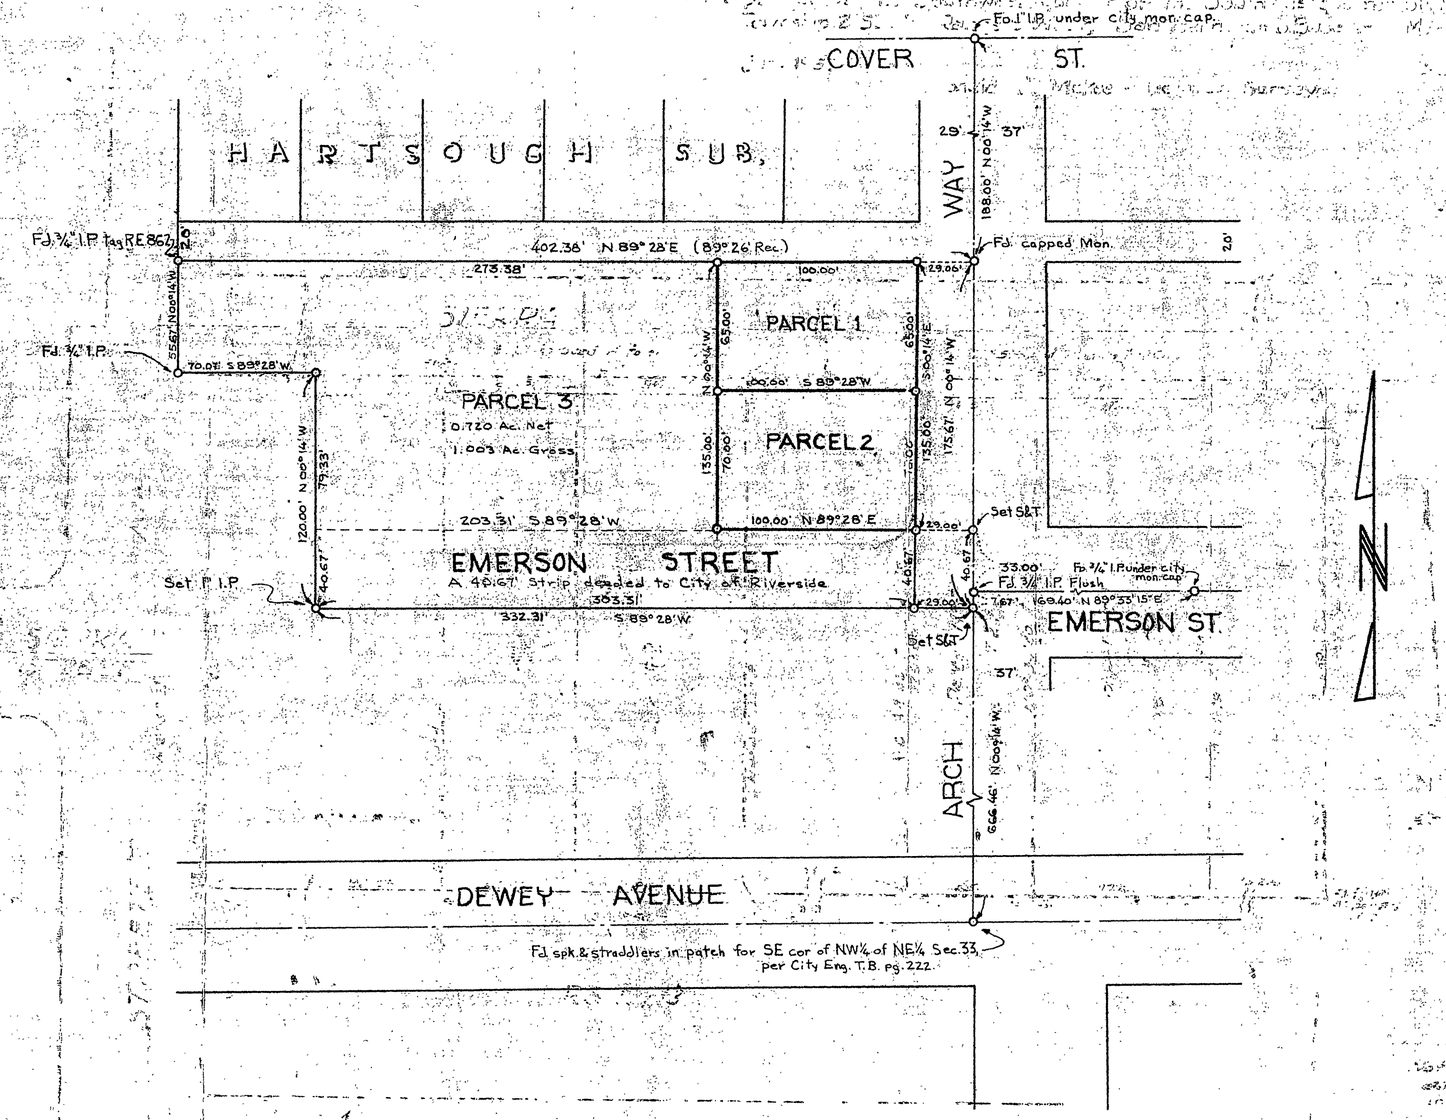

Examined May 21, 1957

A.C. KEITH County Surveyor

By C. T. Worley Deputy

This Record of Survey was approved by the City Council of the City of Riverside, California, on the 7th day of May 1957.

[signature]
City Clerk

Engineer's Note:
Bearings are based on the center line of ARCH WAY being N 00° 14' W as shown on Record of Survey filed in Book 23, Page 67, Riverside County Records.

O Indicates 2x2 R.W.S. tagged R.E. 10070 set, except as noted.

I hereby certify that I am a Registered Civil Engineer of the State of California and that this map consisting of one sheet correctly represents a survey made under my supervision in October, 1956; that monuments shown actually exist and their positions are correctly shown.

David F. Romero
R.E. 10070

RS 26/61