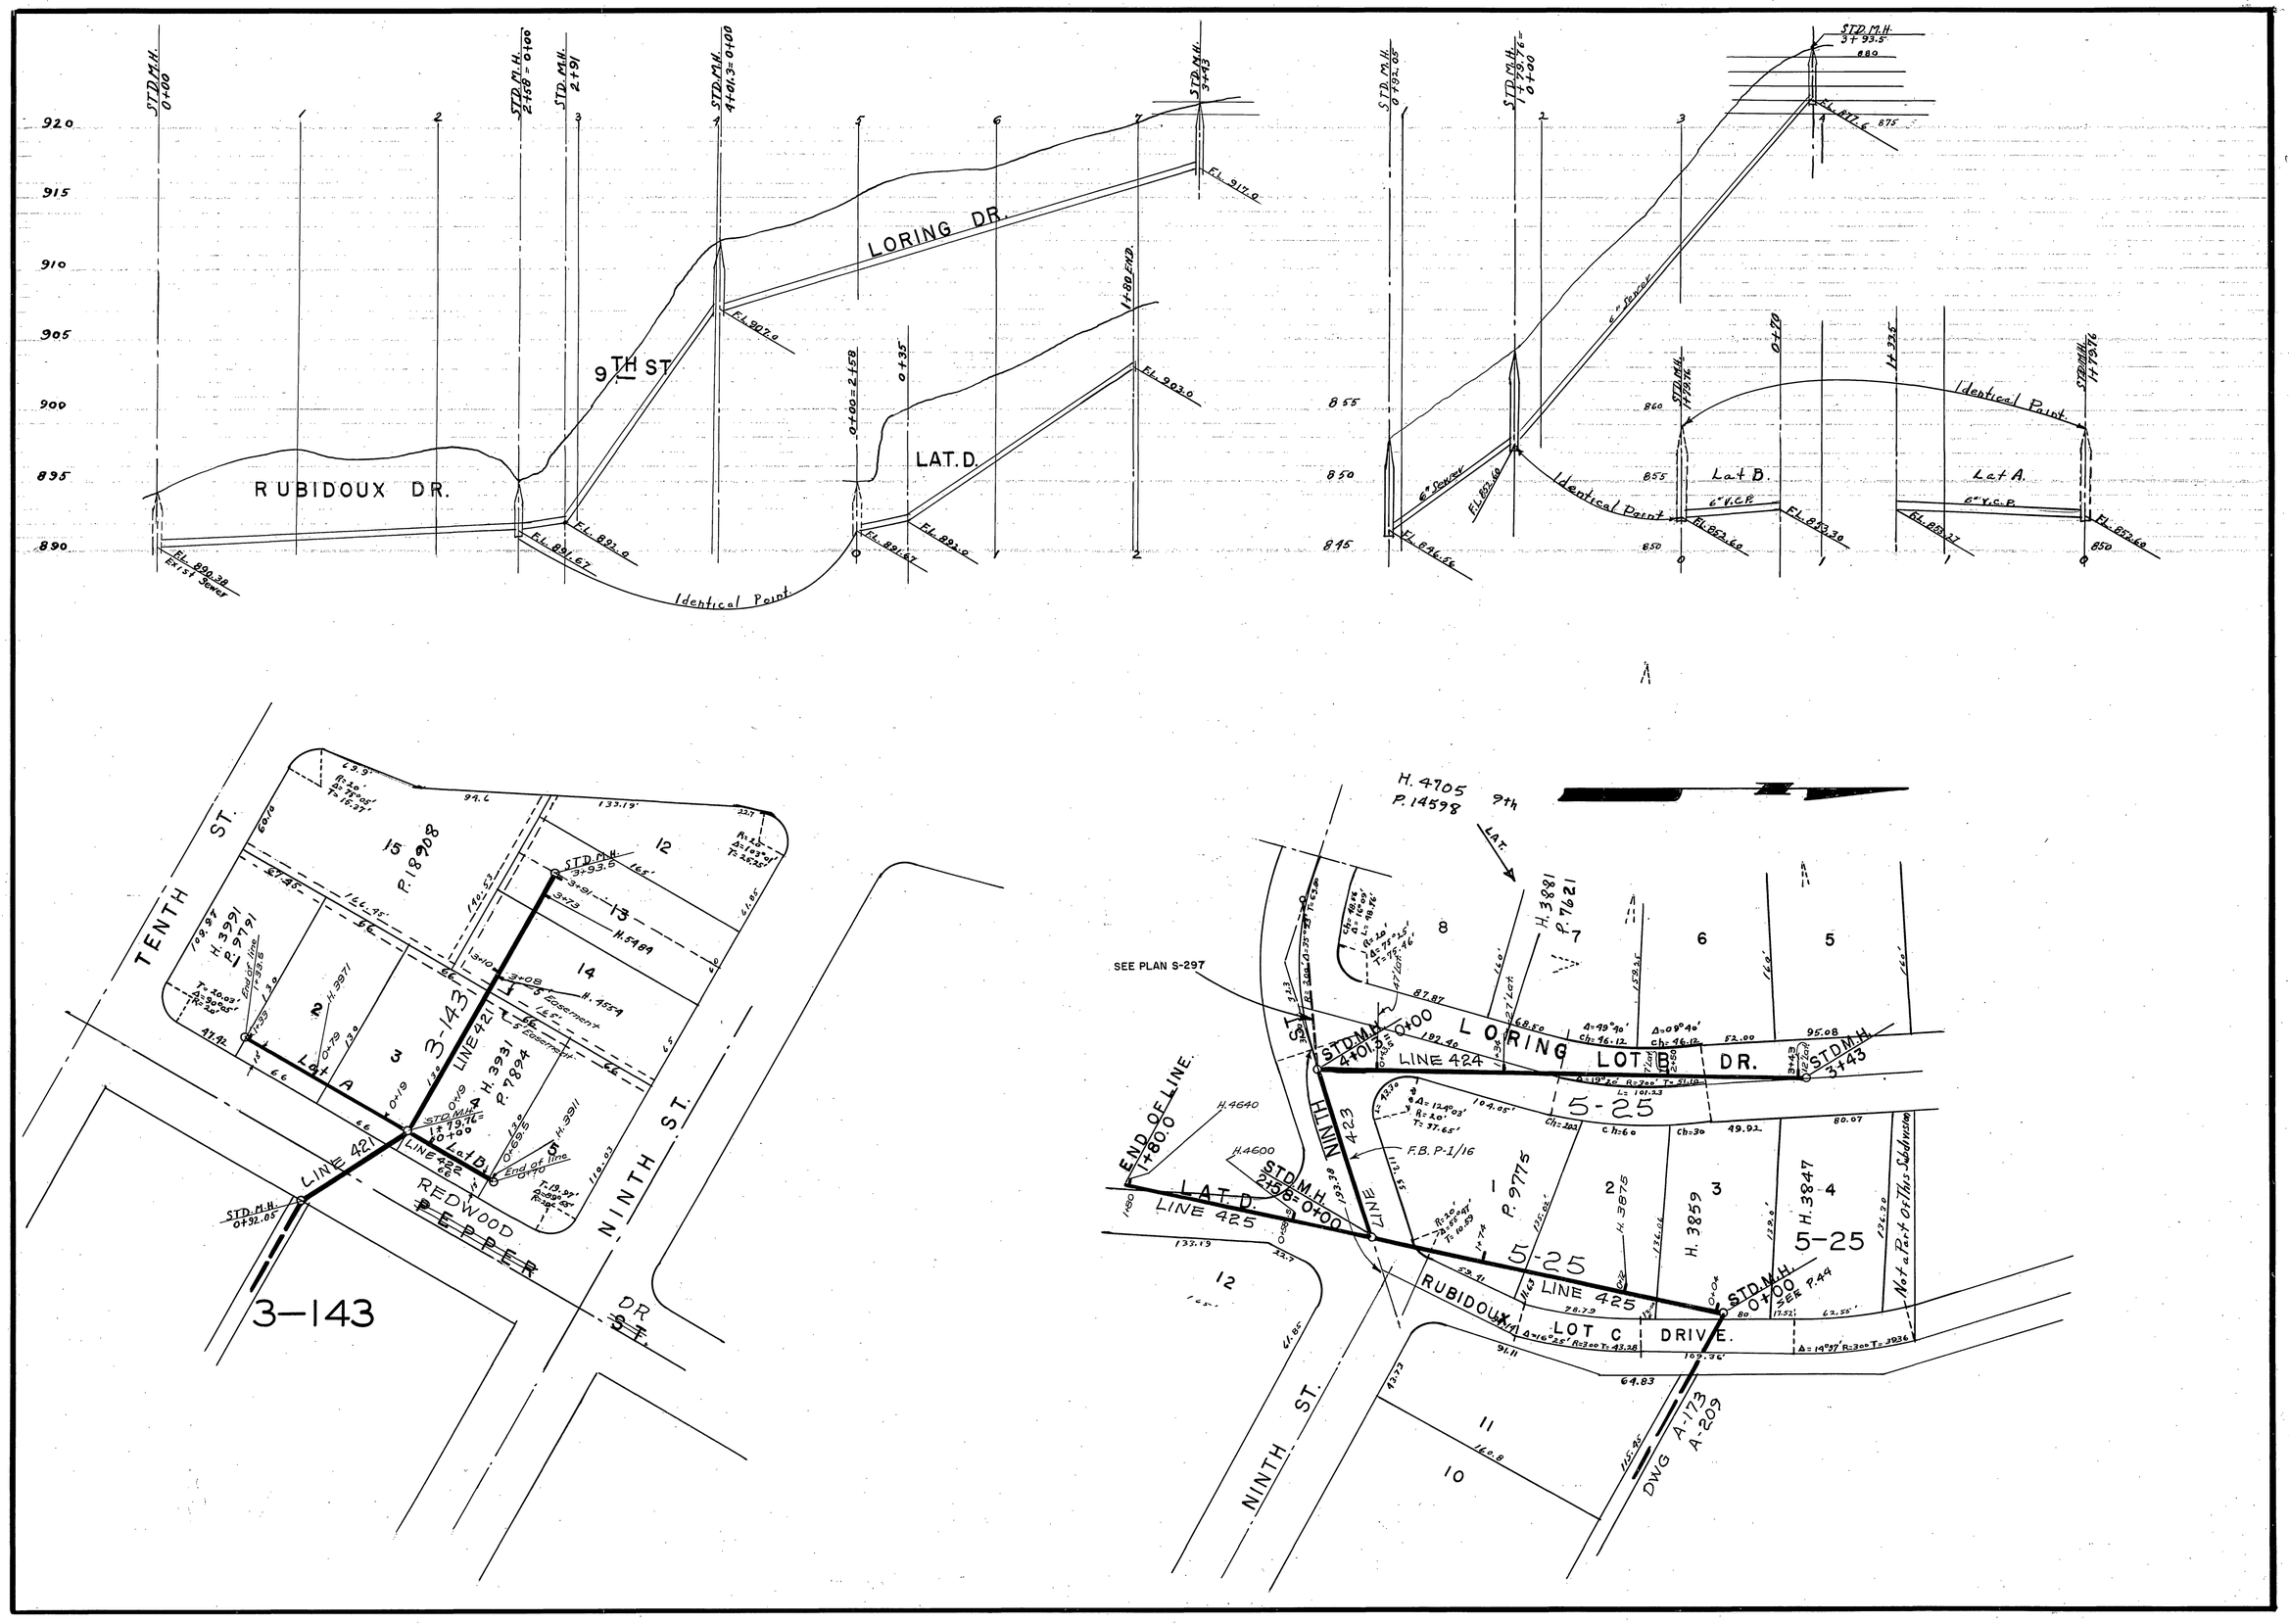

RUBIDOUX DR.
9TH ST
LORING DR.
LAT. D.
Identical Point
Lat B.
Lat A.
TENTH ST.
NINTH ST.
REDWOOD
PEPPER
DR
ST.
3-143
LINE 421
LINE 422
LINE 423
LINE 424
LINE 425
LORING LOT B DR.
RUBIDOUX LOT C DRIVE.
SEE PLAN S-297
END OF LINE
DWG A-173
A-209
Not a Part Of This Subdivision