DETAIL INLET
Scale. 1/2" = 1'-0"

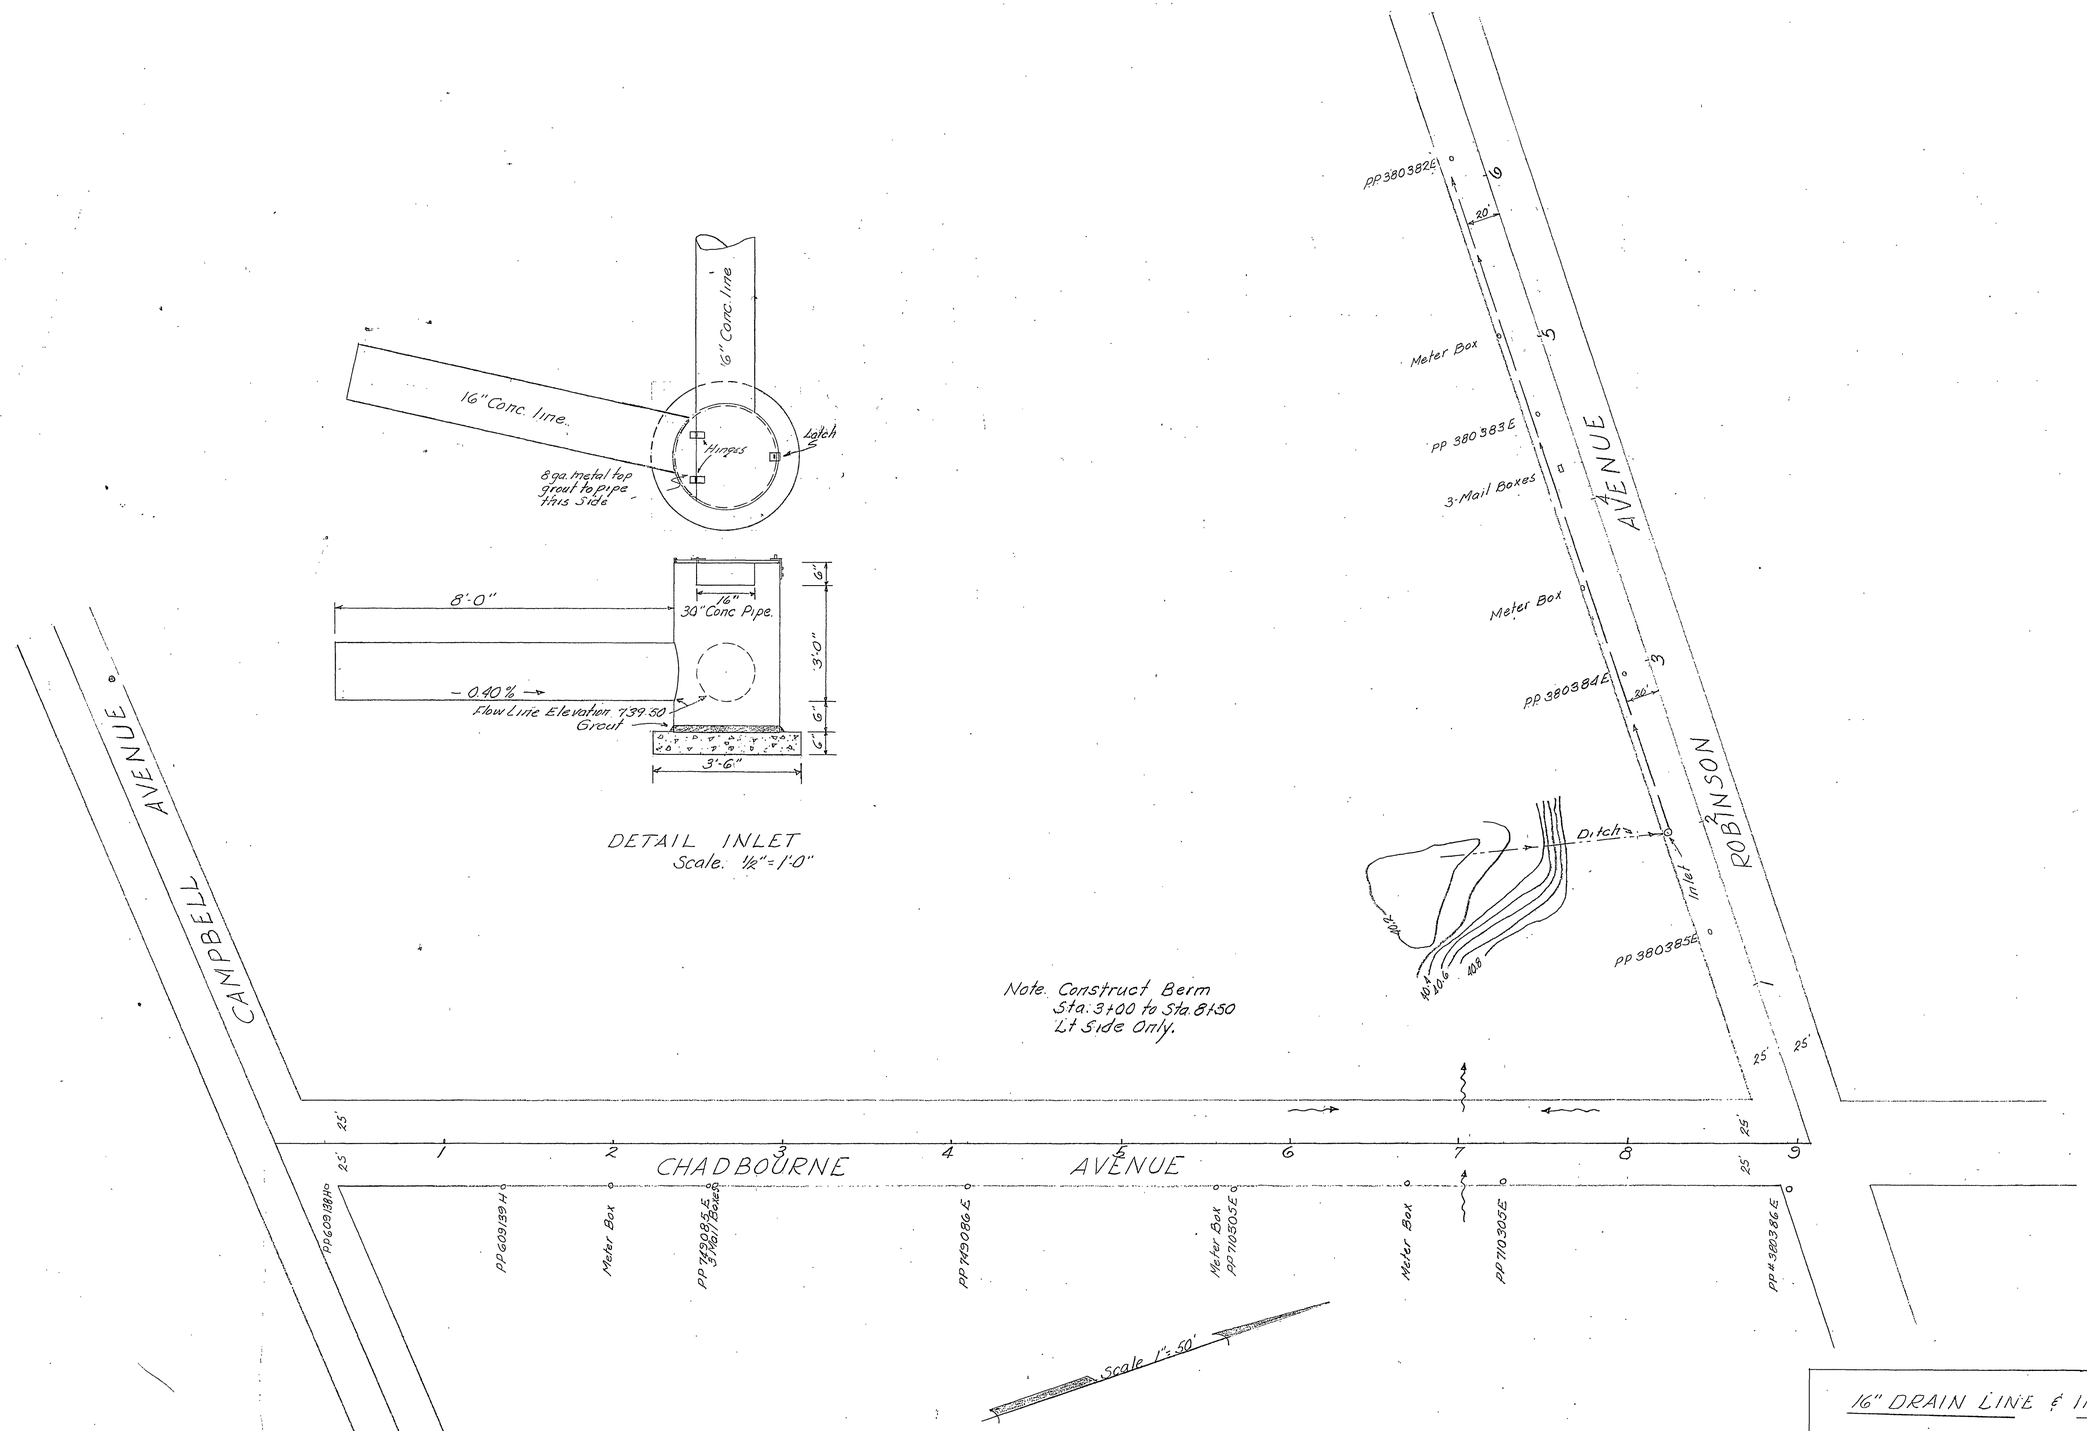


16" DRAIN LINE & INLET BOX

CHADBOURNE & ROBINSON
LA SIERRA

A.C. Keith County Surveyor & Road Comm.

October 1954

Scale as Noted.

FB 722-39 For Grades

F.B. # 719

708-M

D-126