NOTE
For additional information on Drop Inlet, see Sheet "A"

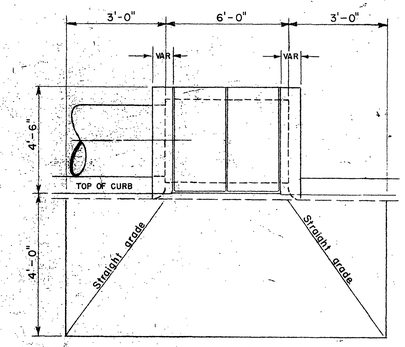

PLAN

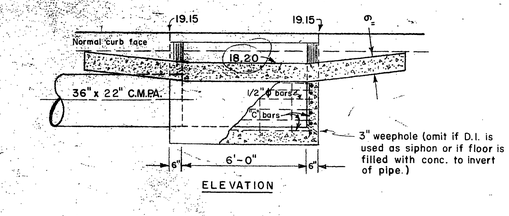

ELEVATION

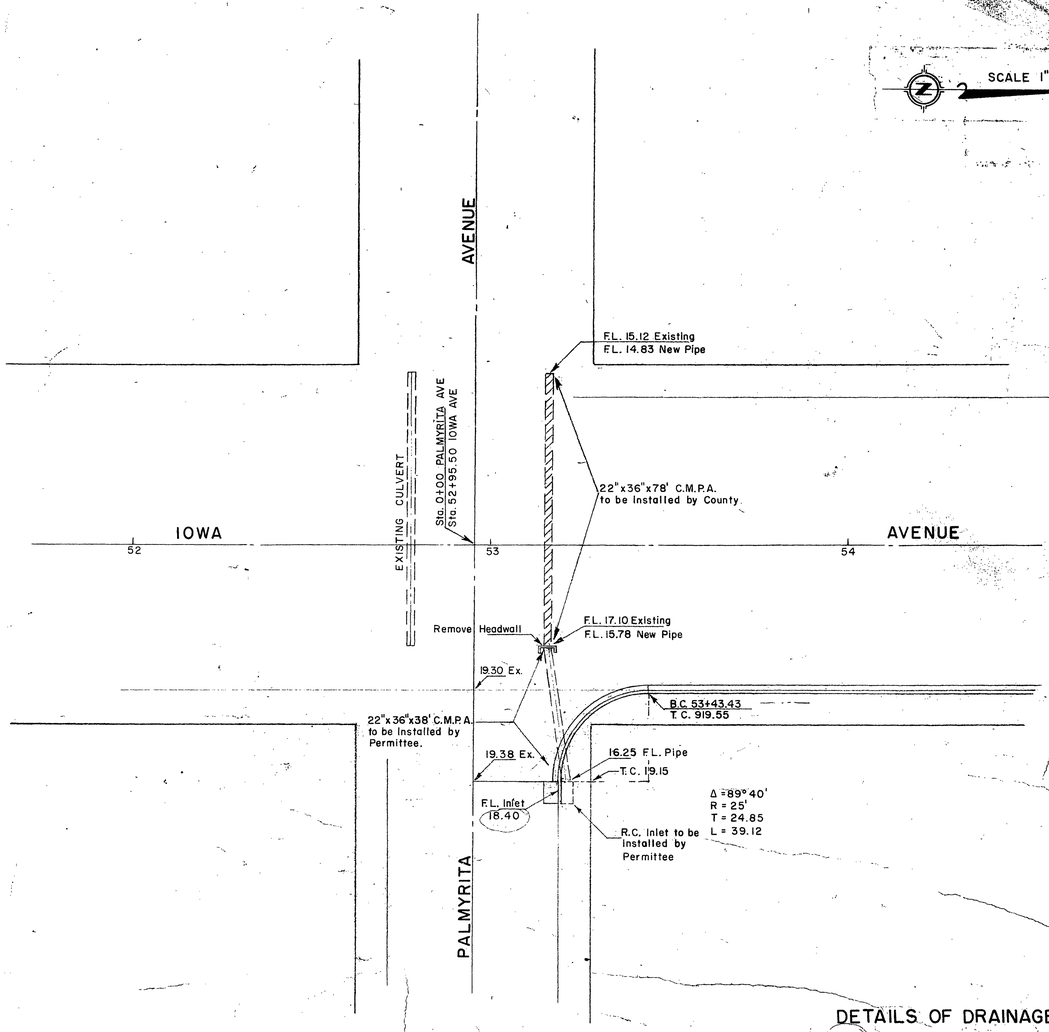

DETAILS OF DRAINAGE STRUCTURE
S.E. CORNER PALMYRITA & IOWA AVE.
NE?

D-300

708