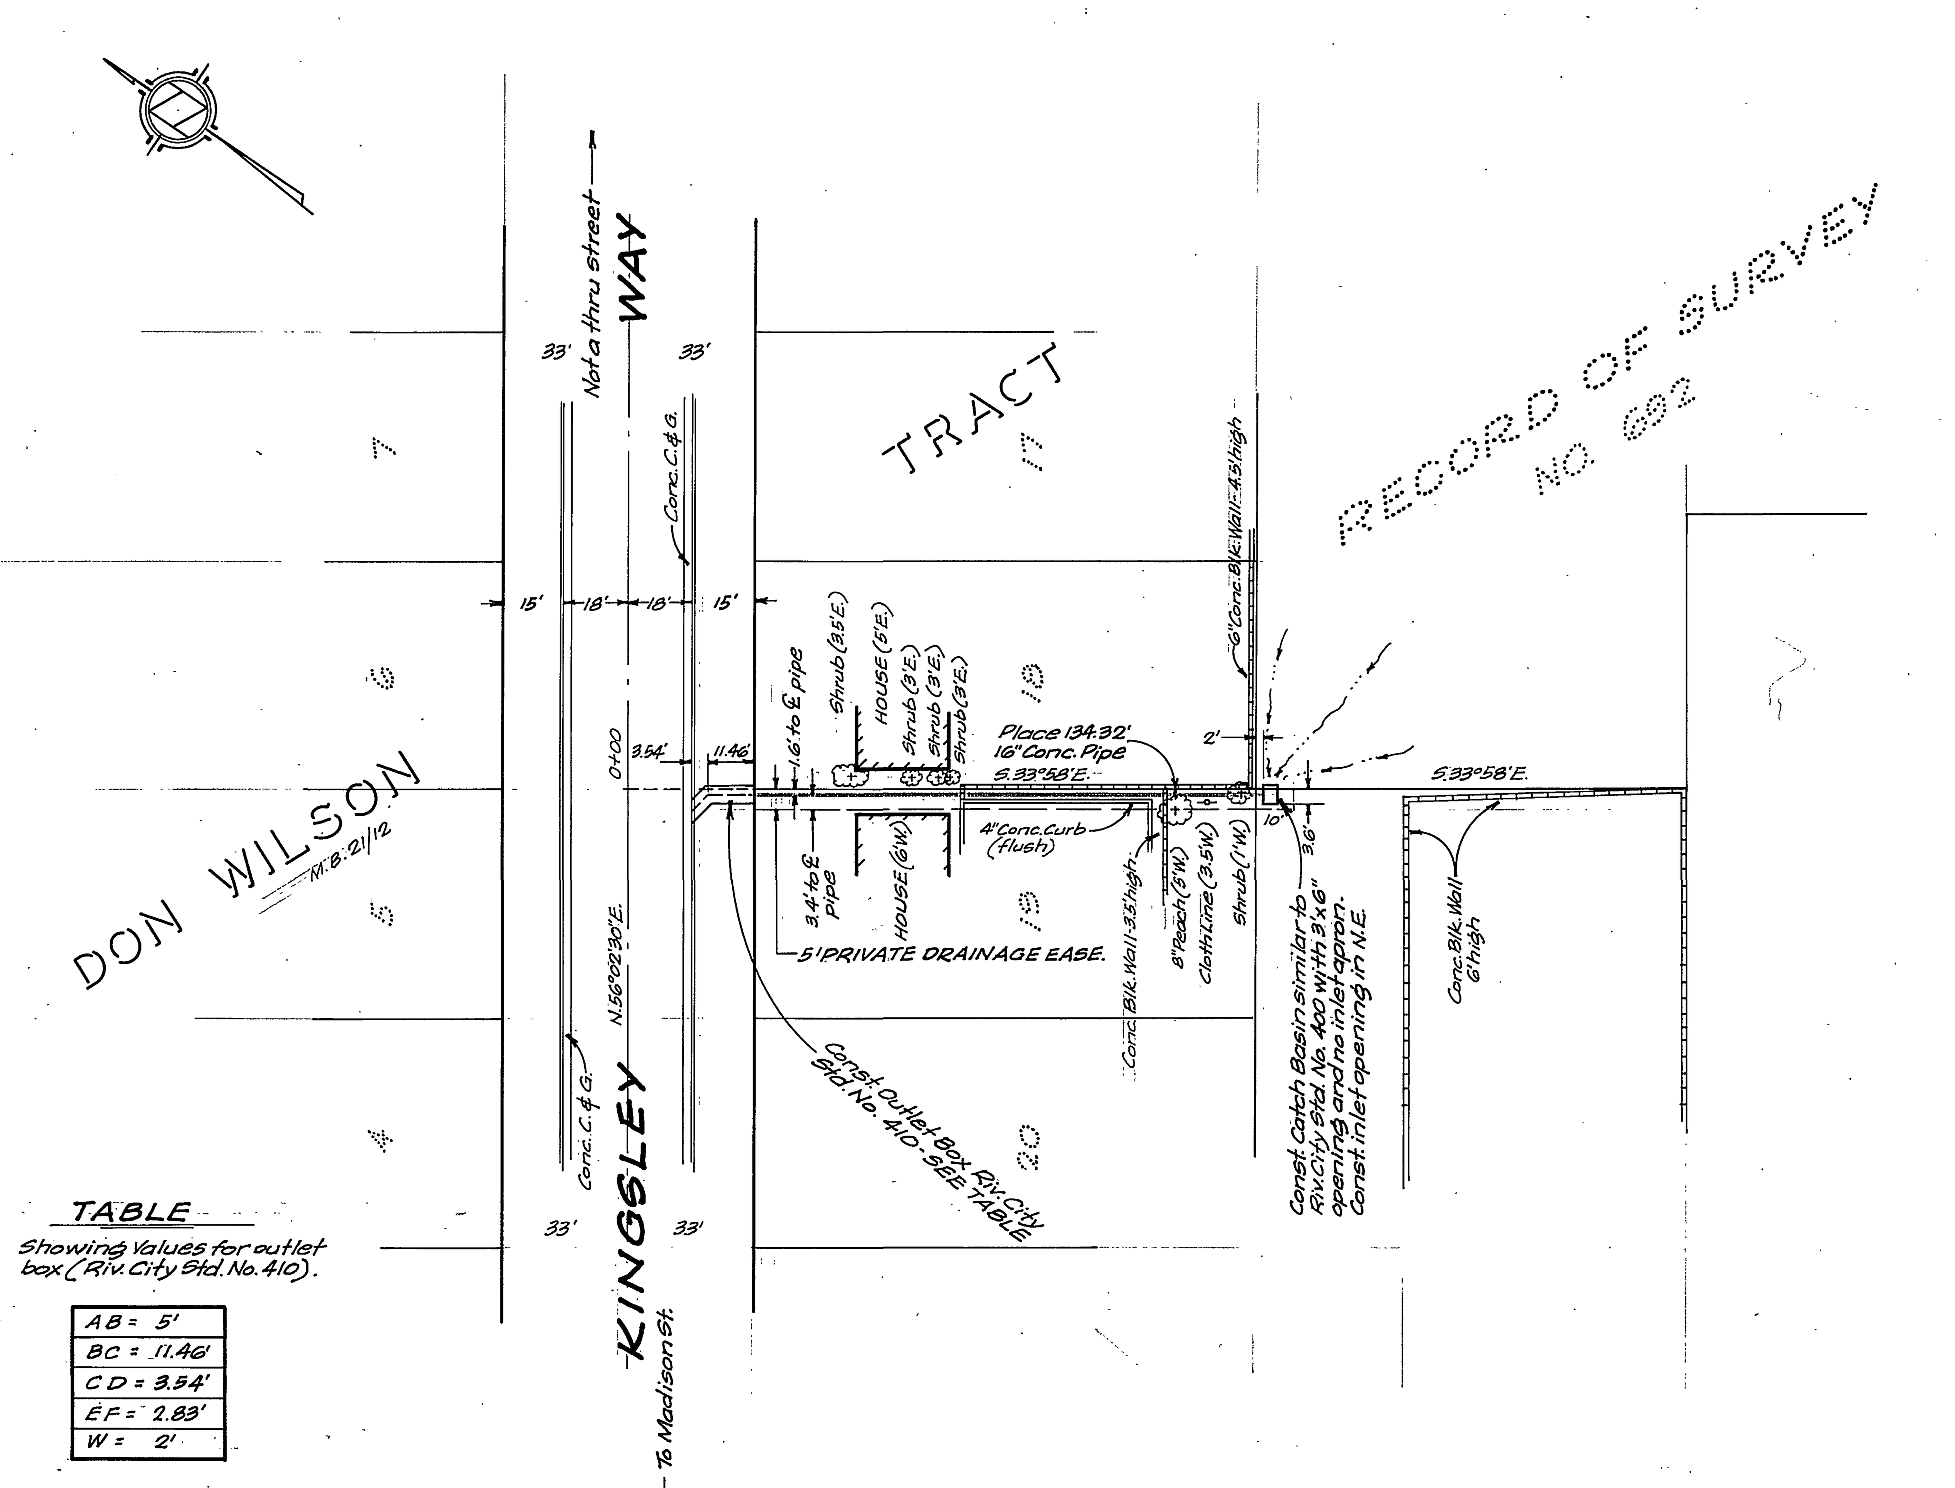

TABLE

Showing Values for outlet box (Riv. City Std. No. 410).

AB =	5'
BC =	11.46'
CD =	3.54'
EF =	2.83'
W =	2'

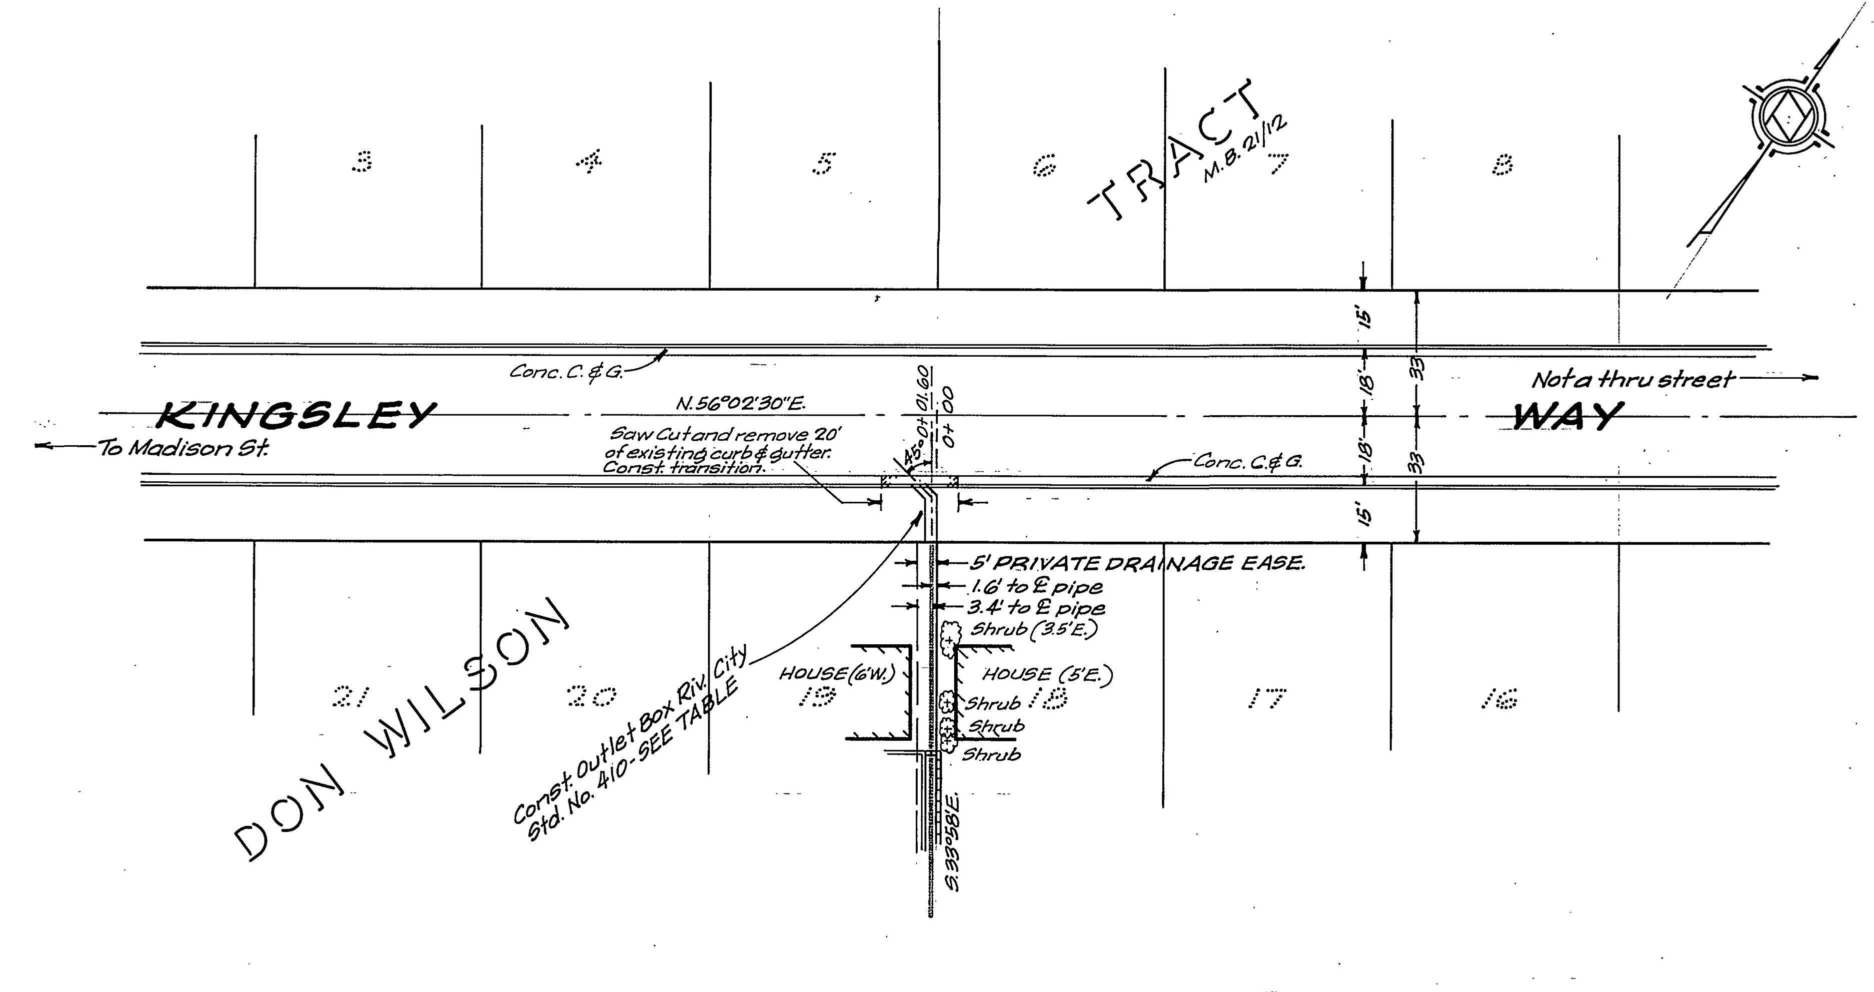

BENCH MARK: Spike in power pole no. 8343 J in median strip 420' northeasterly of center line intersection of Magnolia Ave. and Madison St. Elev. 821.74.

REVISIONS

MARK	DATE	DESCRIPTION

J. F. DAVIDSON - CIVIL ENGINEER
R.E. NO. 862
RIVERSIDE, CALIFORNIA
APPROVED BY J. F. Davidson DATE 11-28-62

CITY OF RIVERSIDE, CALIFORNIA
DEPARTMENT OF PUBLIC WORKS

STORM DRAIN PLAN & PROFILE

R. S. NO. 692 - SOUTHERLY OF KINGSLEY WAY and EASTERLY OF MADISON ST.

HORIZ. SCALE 1" = 40' VERT. SCALE 1" = 4'

DESIGNED BY
DRAWN BY
CHECKED BY Roy Wdgs
RECOMMENDED BY A. B. Theal
ASSISTANT CITY ENGINEER

APPROVED BY J. Martinez
Director of Public Works - Approval within street R/W only.
DATE 1/2/63

NO. D-89
SHEET 1 OF 1

W.O. 11414 F.B. 764-63

Indexed Wdg

2701