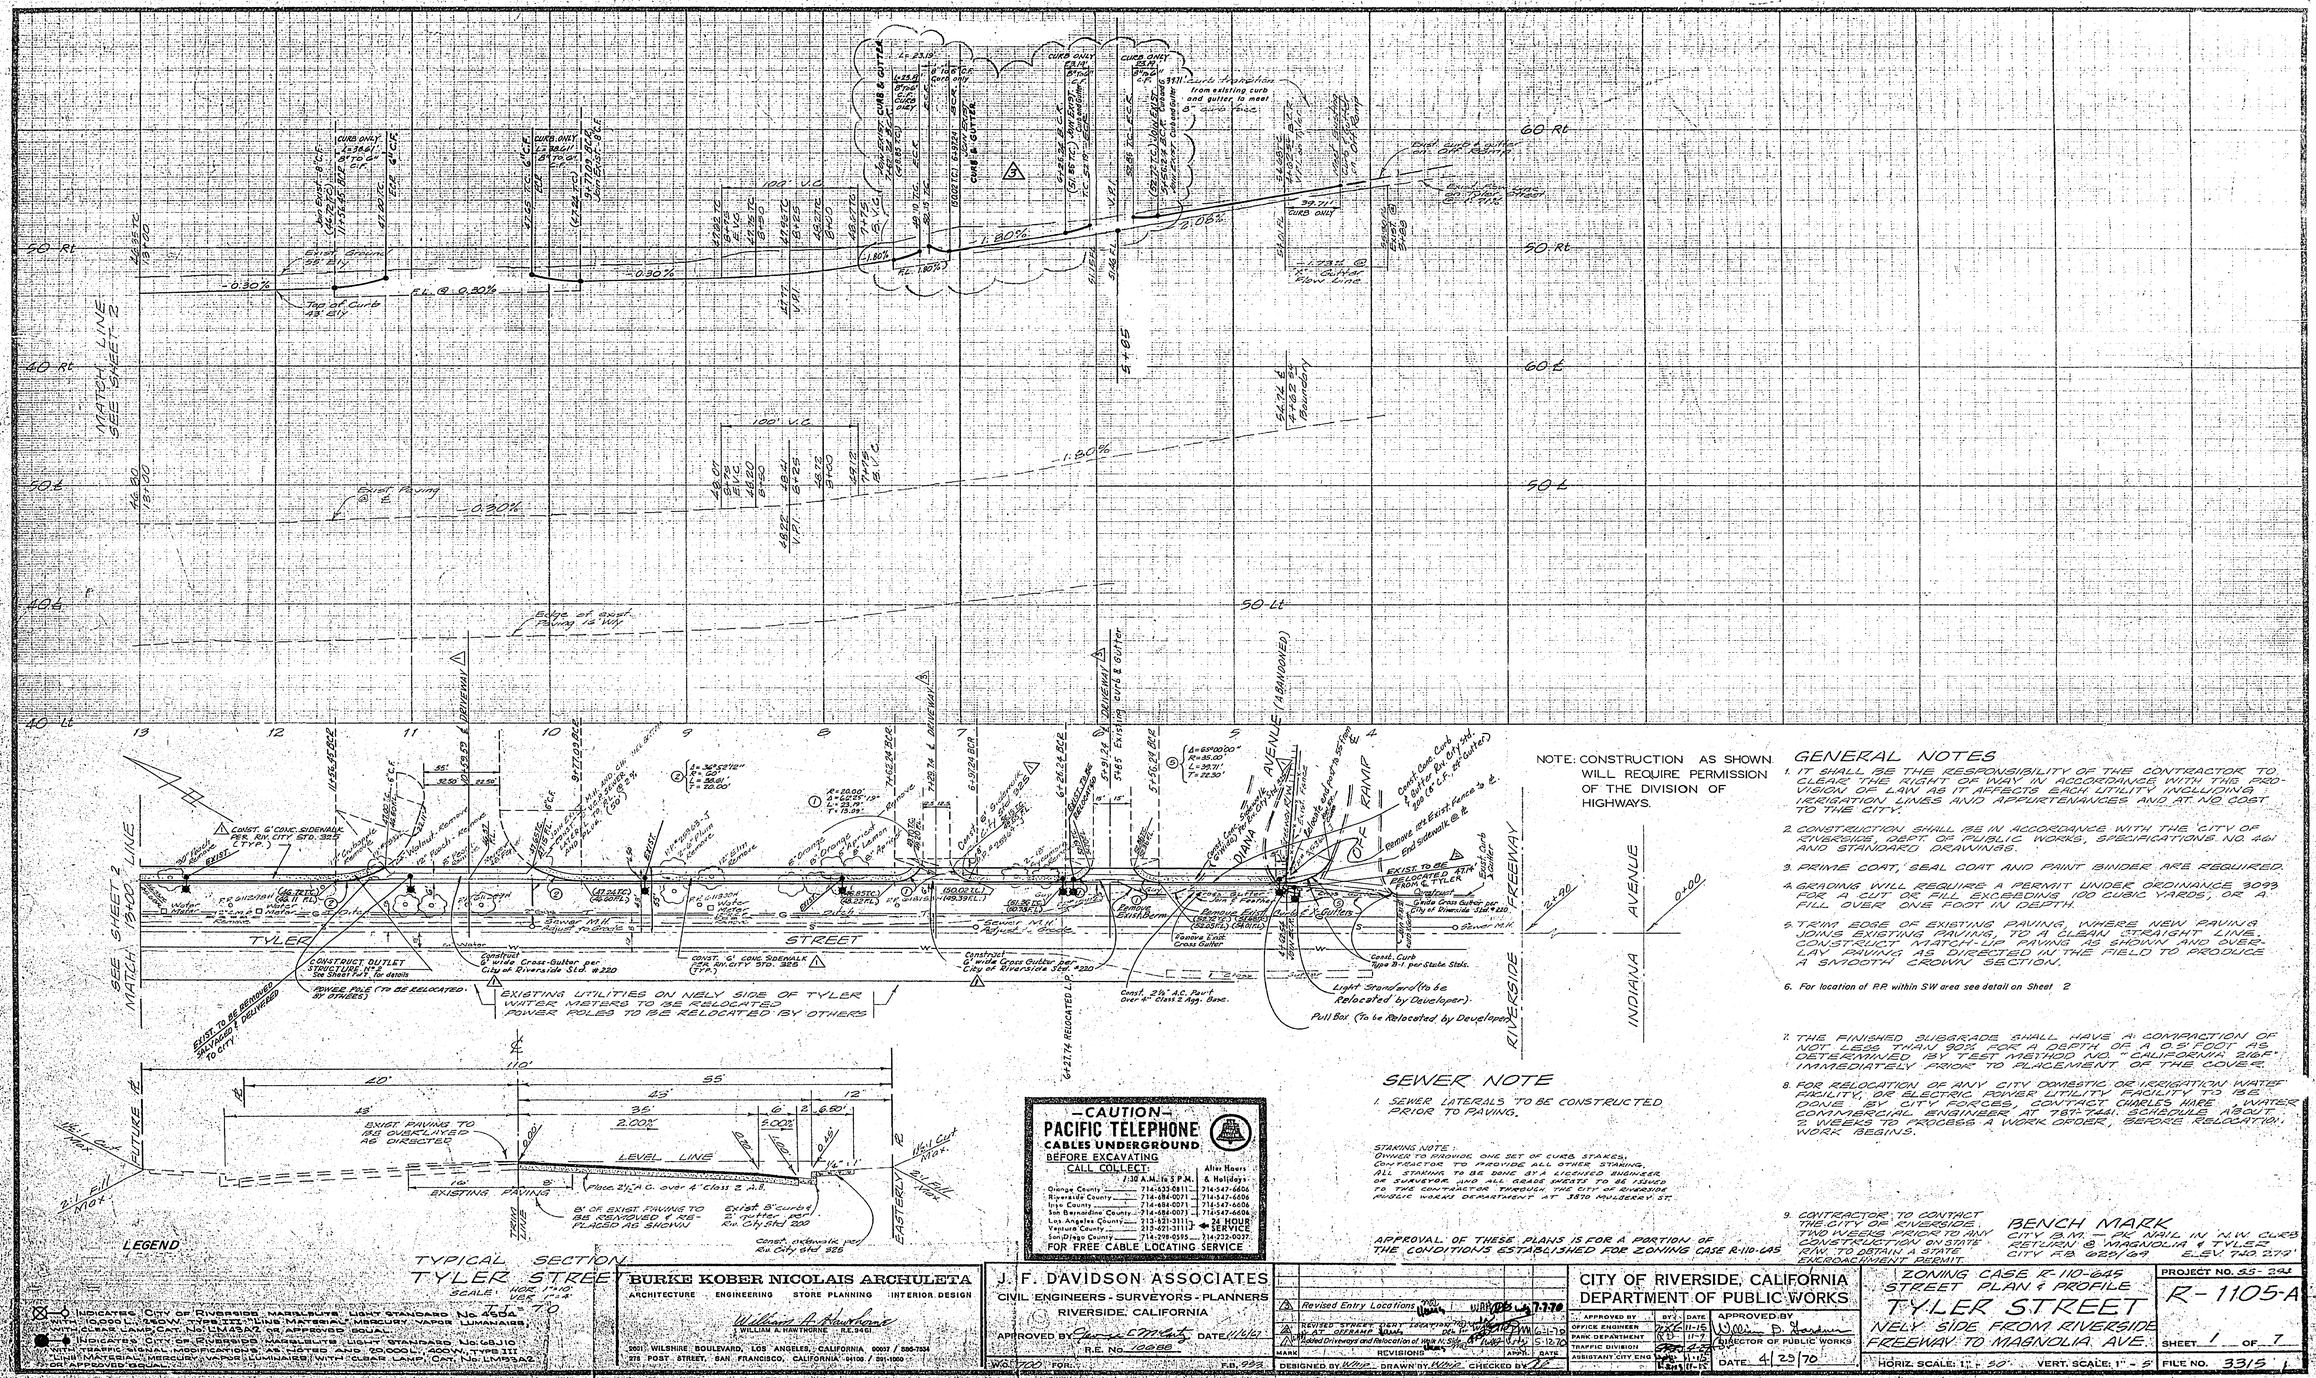
MATCH LINE SEE SHEET 2
SEE SHEET 2 MATCH LINE
TYLER STREET
DIANA AVENUE (ABANDONED)
RAMP
FREEWAY
RIVERSIDE
AVENUE
INDIANA
60-Rt
50-Rt
40-Rt
60-Lt
50-Lt
40-Lt
-0.30%
-1.80%
-2.06%
-0.90%
EL. @ 0.30%
Tan. of Curb
Edge of exist. Paving is Vly.
Exist. Paving
Exist. Ground
Curb Only
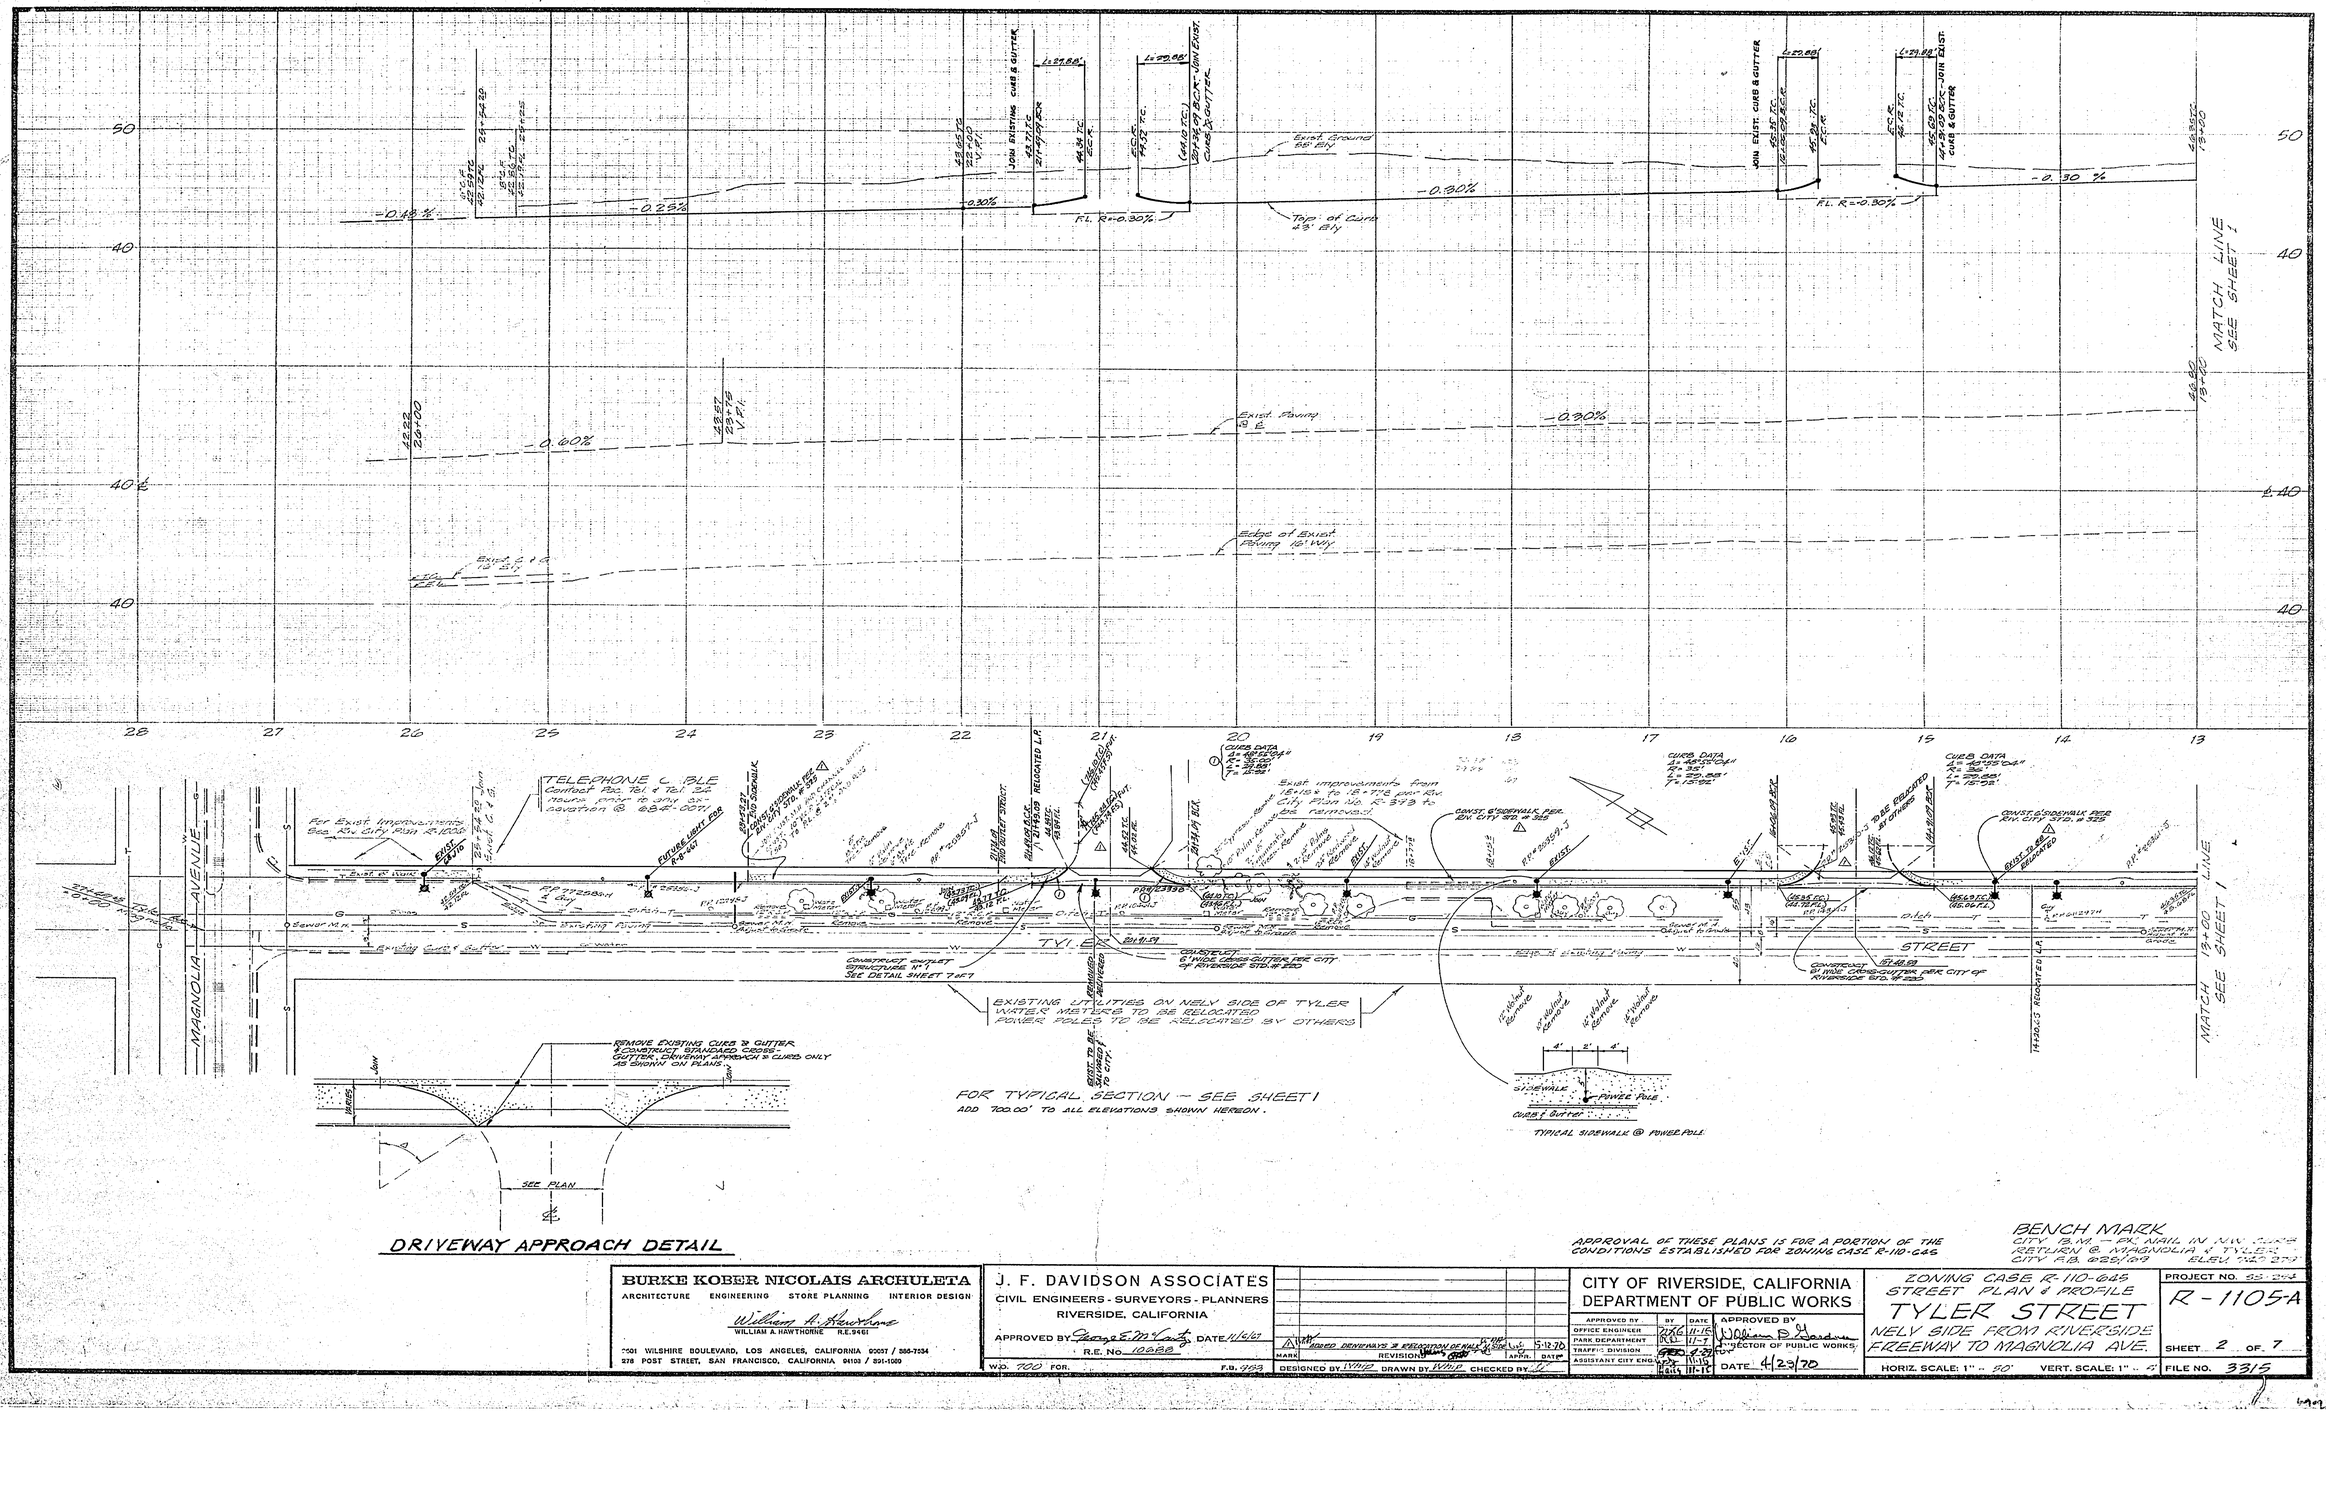

BURKE KOBER NICOLAIS ARCHULETA
ARCHITECTURE ENGINEERING STORE PLANNING INTERIOR DESIGN
William A. Hawthorne
WILLIAM A. HAWTHORNE R.E. 9461
7001 WILSHIRE BOULEVARD, LOS ANGELES, CALIFORNIA 90037 / 386-7334
278 POST STREET, SAN FRANCISCO, CALIFORNIA 94108 / 391-1020

J. F. DAVIDSON ASSOCIATES
CIVIL ENGINEERS - SURVEYORS - PLANNERS
RIVERSIDE, CALIFORNIA
APPROVED BY George E. McCarty DATE 11/4/61
R.E. No. 10688
W.O. 700 FOR F.B. 963

MARK	REVISION	APPR.	DATE
1	Moved Driveways & Relocation of Rails		5-12-70
2			

DESIGNED BY WHG DRAWN BY WHG CHECKED BY JF

CITY OF RIVERSIDE, CALIFORNIA
DEPARTMENT OF PUBLIC WORKS

APPROVED BY	BY	DATE
OFFICE ENGINEER	[illegible]	11-15
PARK DEPARTMENT	[illegible]	11-7
TRAFFIC DIVISION	[illegible]	4-29
ASSISTANT CITY ENG.	[illegible]	11-15
	[illegible]	11-15

APPROVED BY William D. Gardner DIRECTOR OF PUBLIC WORKS
DATE 4/23/70

ZONING CASE R-110-645
STREET PLAN & PROFILE
TYLER STREET
NELY SIDE FROM RIVERSIDE FREEWAY TO MAGNOLIA AVE.
HORIZ. SCALE: 1" = 50' VERT. SCALE: 1" = 5'

PROJECT NO. 55-244
R - 1105-A
SHEET 2 OF 7
FILE NO. 3315

APPROVAL OF THESE PLANS IS FOR A PORTION OF THE CONDITIONS ESTABLISHED FOR ZONING CASE R-110-645

BENCH MARK
CITY B.M. — PK NAIL IN NW SIDE RETURN @ MAGNOLIA & TYLER
CITY F.B. 925/129 ELEV. 740.27

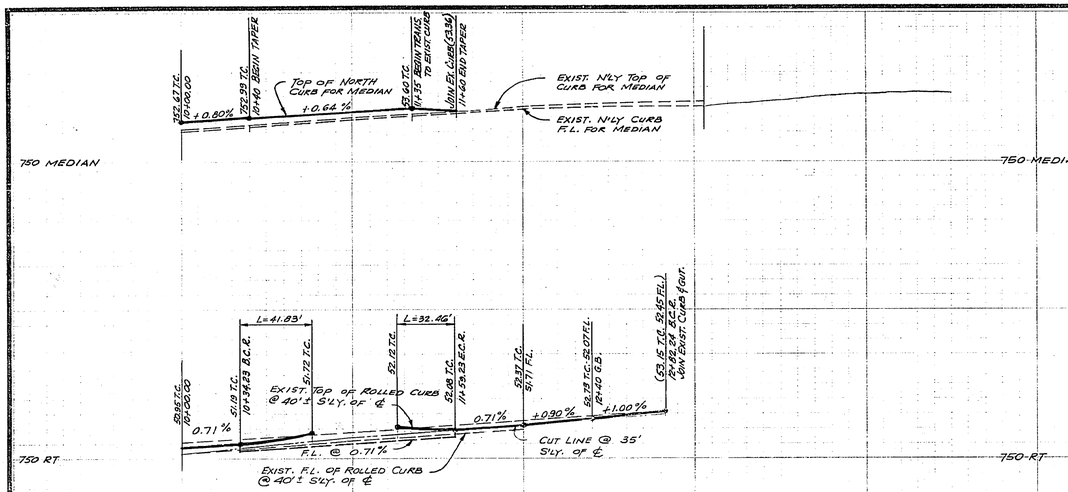

NOTE : THE AMOUNT OF ASPHALT OVERLAY ON EXISTING PAVEMENT HAS BEEN ESTIMATED BY THE ENGINEER TO BE APPROXIMATELY 6 TONS .

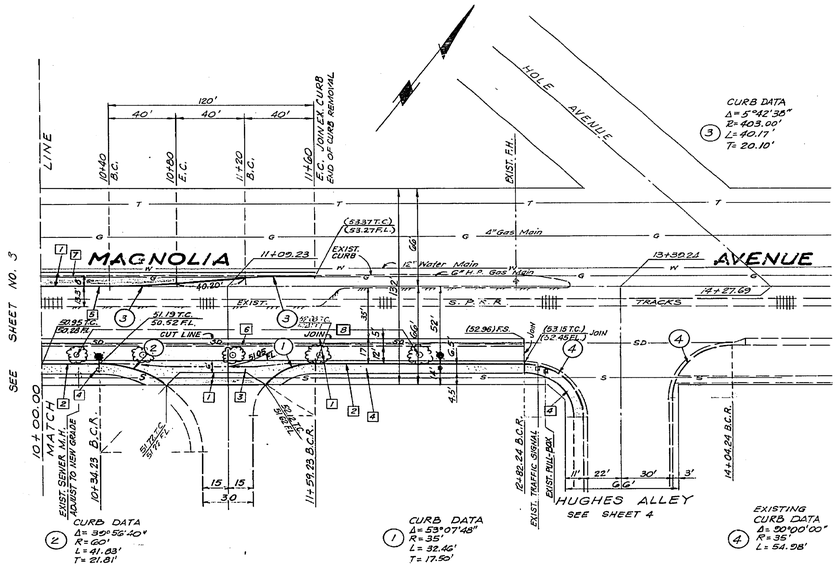

CONSTRUCTION NOTES

1. CONSTRUCT 2 1/2" A.C. OVER 4" CLASS 2 BASE MATERIAL.
2. CONSTRUCT 6" C.F. CONC. CURB & GUTTER PER RIV. CITY STD. № 200.
3. CONST. 6" WIDE CONC. CROSS GUTTER PER RIV. CITY STD. № 220.
4. CONST. CONC. SIDEWALK PER RIV. CITY STD. № 325
5. CONST. MEDIAN CONC. CURB ONLY PER RIV. CITY STD. № 200 TO MATCH EXISTING.
6. REMOVE EXIST. ROLLED CURB AND PAVING FROM STA. 1+70 TO STA. 12+82.24 AND SAW-CUT AT CUT-LINE.
7. REMOVE EXIST. MEDIAN CURB.
8. REMOVE PEPPER TREE ROW 46'± SOUTH OF CENTERLINE AS SHOWN.
9. REMOVE PEPPER TREES AT MEDIAN AS SHOWN.
10. INSTALL 2"x4" REDWOOD HEADER
11. CONSTRUCT OUTLET STRUCTURE NO. 3 PER DETAIL ON SHEET 7

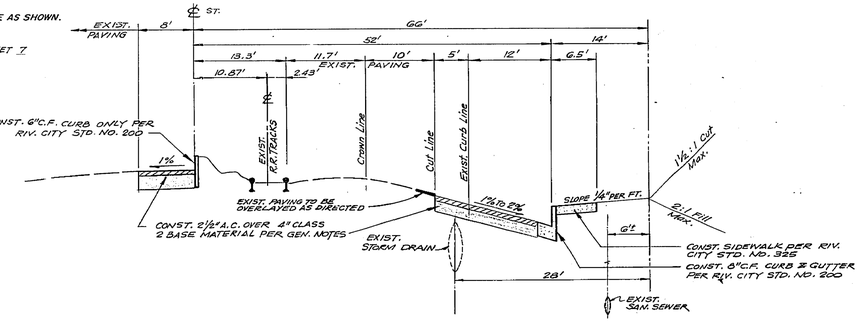

TYPICAL SECTION
MAGNOLIA AVENUE
STA. 9 + 50
SCALES: HOR. 1"= 10'
VER. 1"= 2'

T.I. = 7

BENCH MARK
CITY B.M. - RK NAIL IN N.W. CURB
RETURN @ MAGNOLIA & TYLER
CITY F.B. 625/69 ELEV. 740.279

BENCH MARK
CITY B.M. - RK NAIL IN N.W. CURB
RETURN AT MAGNOLIA & TYLER
CITY F.B. 625/69 ELEV. 740.279

BURKE KOBER NICOLAIS ARCHULETA
ARCHITECTURE ENGINEERING STORE PLANNING INTERIOR DESIGN
William A. Hawthorne
WILLIAM A. HAWTHORNE R.E. 9466
2601 WILSHIRE BOULEVARD, LOS ANGELES, CALIFORNIA 90057 / 388-7534
278 POST STREET, SAN FRANCISCO, CALIFORNIA 94103 / 391-1000

MARK	REVISIONS	APPR.	DATE

DESIGNED BY ____ DRAWN BY ____ CHECKED BY ____

CITY OF RIVERSIDE, CALIFORNIA
DEPARTMENT OF PUBLIC WORKS

APPROVED BY	BY	DATE
PRINCIPAL ENGINEER		
PARK DEPARTMENT		4-21
TRAFFIC DIVISION		4-23
CHIEF P. W. ENGR.		

APPROVED by William D. Henderson DIRECTOR OF PUBLIC WORKS
DATE 4/23/70

R-110 - 645
STREET IMPROVEMENTS
MAGNOLIA AVENUE
S'LY SIDE FROM TYLER STREET TO HUGHES ALLEY

PROJECT NO. R-1105-A
SHEET 4 OF 7
HORIZ. SCALE: 1" = 40' VERT. SCALE: 1" = 4'
FILE NO.

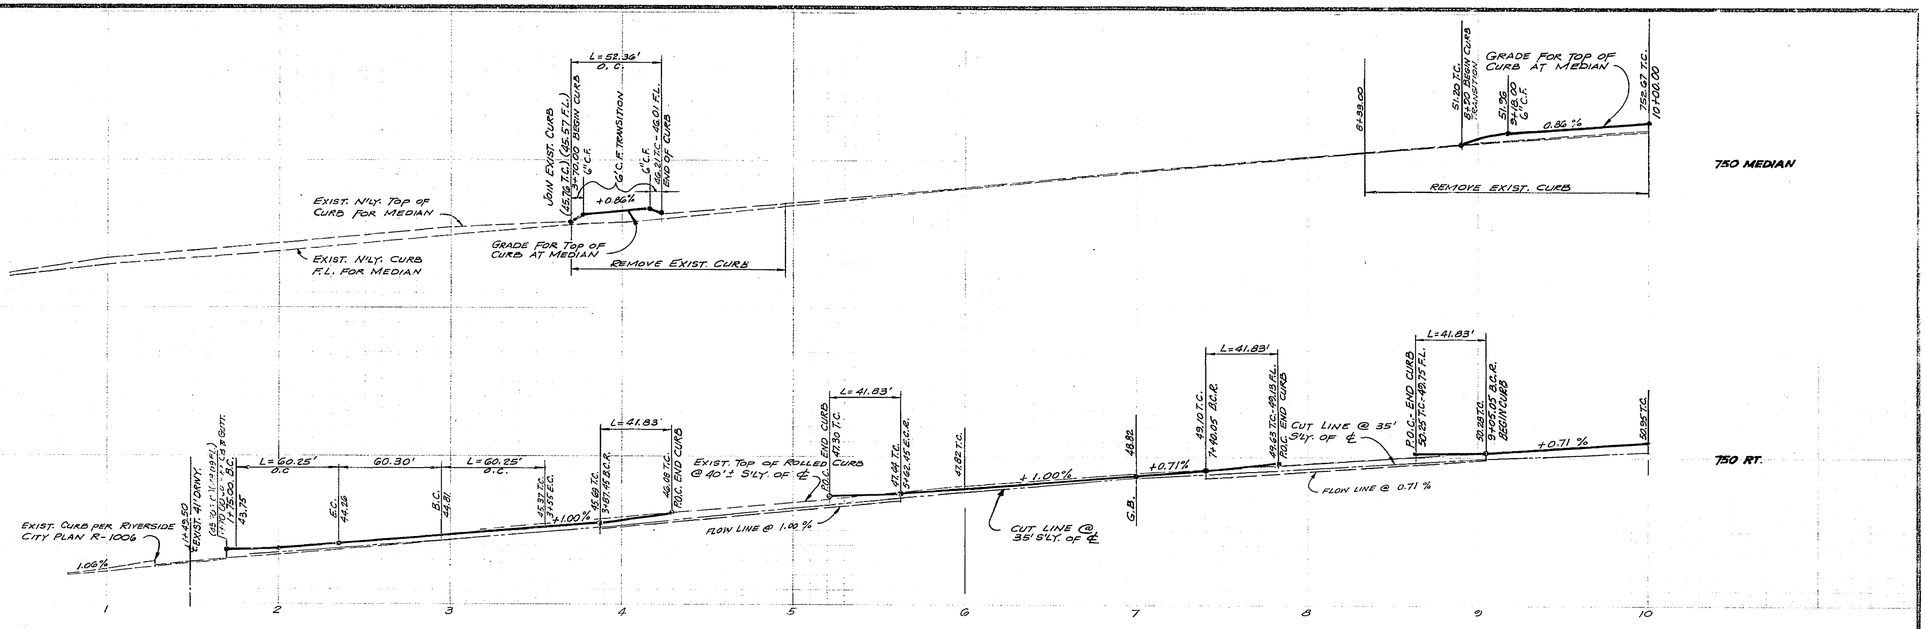

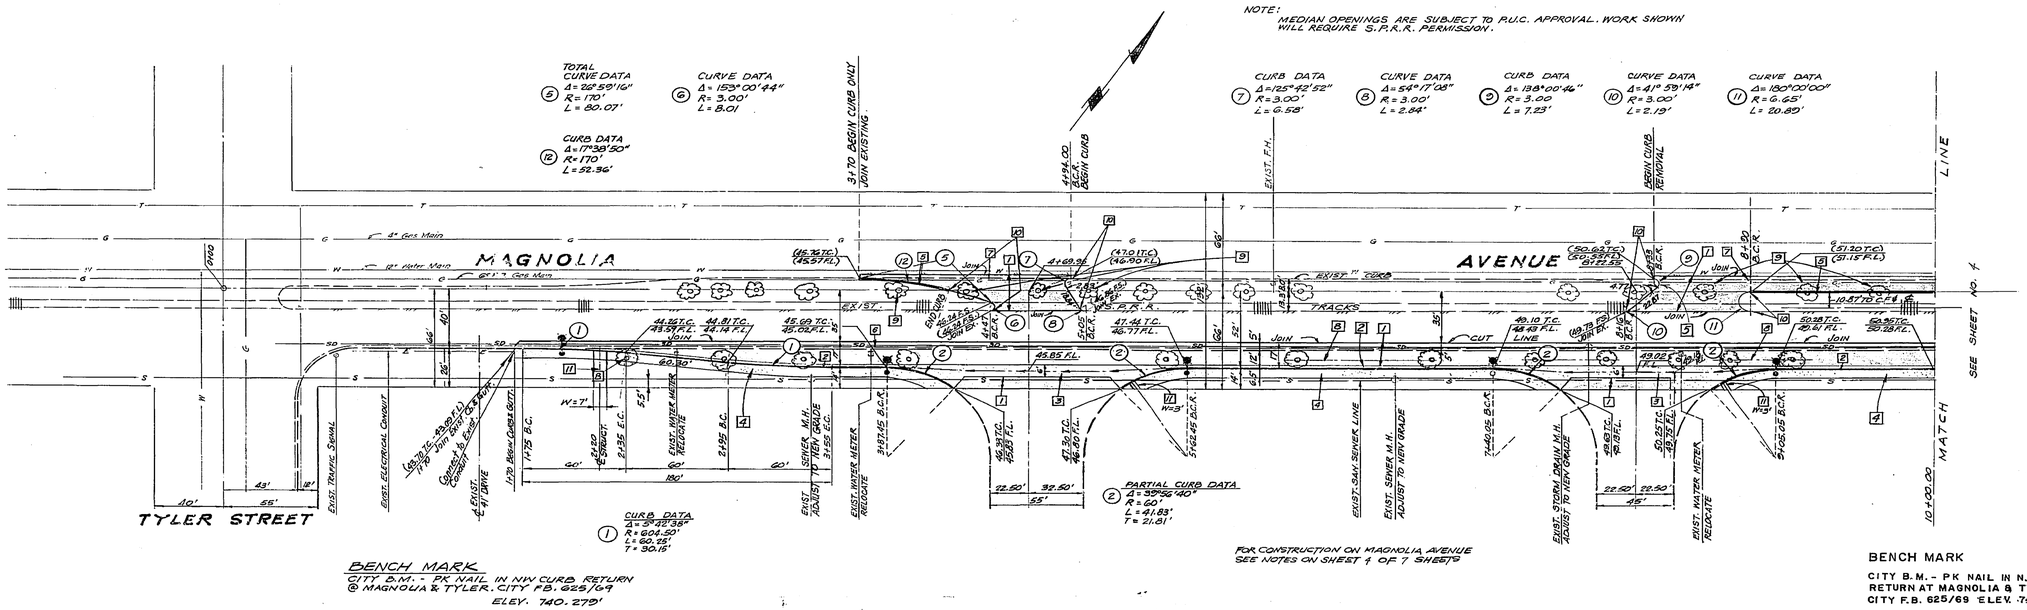


BENCH MARK

CITY B.M. - PK NAIL IN N.W. CURB RETURN AT MAGNOLIA & TYLER CITY F.B. 625/69 ELEV. 740.279

BENCH MARK

CITY B.M. - PK NAIL IN N/W CURB RETURN @ MAGNOLIA & TYLER. CITY F.B. 625/69 ELEV. 740.279'

BURKE KOBER NICOLAIS ARCHULETA
ARCHITECTURE ENGINEERING STORE PLANNING INTERIOR DESIGN
William A. Hawthorne
WILLIAM A. HAUTHORNE R.E. 9461
2001 WILSHIRE BOULEVARD, LOS ANGELES, CALIFORNIA 90057 / 388-7534
270 POST STREET, SAN FRANCISCO, CALIFORNIA 94108 / 391-1000

MARK	REVISIONS	APPR.	DATE
DESIGNED BY	DRAWN BY	CHECKED BY	

CITY OF RIVERSIDE, CALIFORNIA
DEPARTMENT OF PUBLIC WORKS

	APPROVED BY	BY	DATE
PRINCIPAL ENGINEER			
PARK DEPARTMENT		RD	4-21
TRAFFIC DIVISION			4-27
CHIEF P. W. ENGR.			

APPROVED BY
William D. Hawkins
DIRECTOR OF PUBLIC WORKS
DATE 4/29/70

R-110-645
STREET IMPROVEMENTS
MAGNOLIA AVENUE
S'LY SIDE FROM TYLER STREET TO HUGHES ALLEY

HORIZ. SCALE: 1" = 40' VERT. SCALE: 1" = 4'

PROJECT NO. R-1105-A

SHEET 3 OF 7

FILE NO.

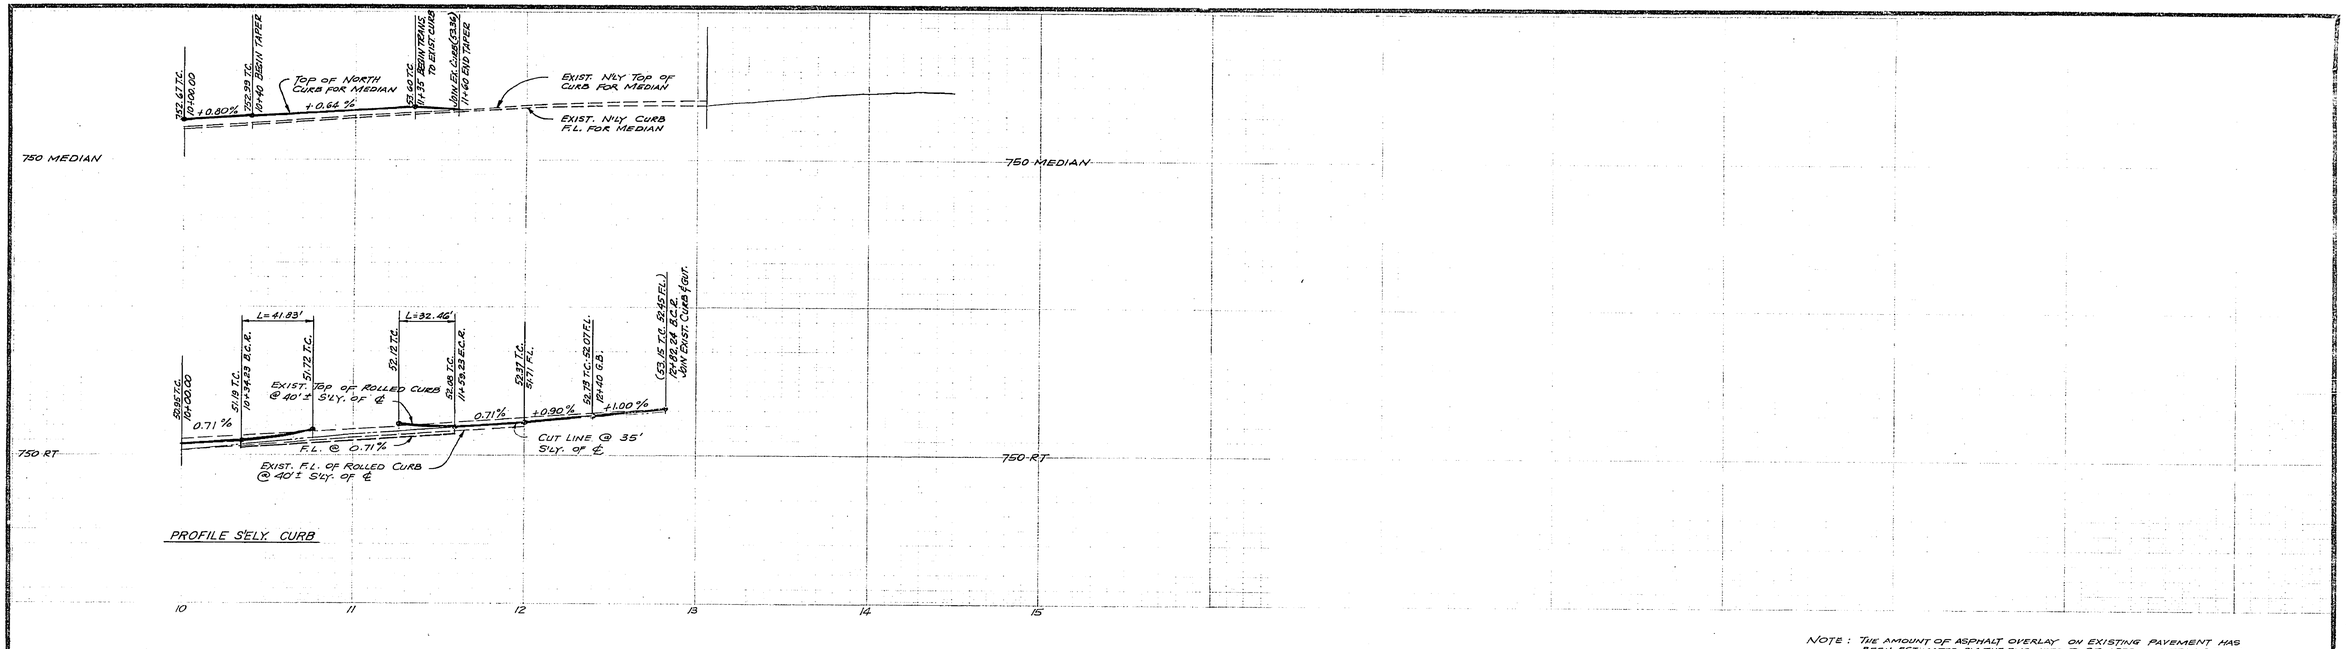

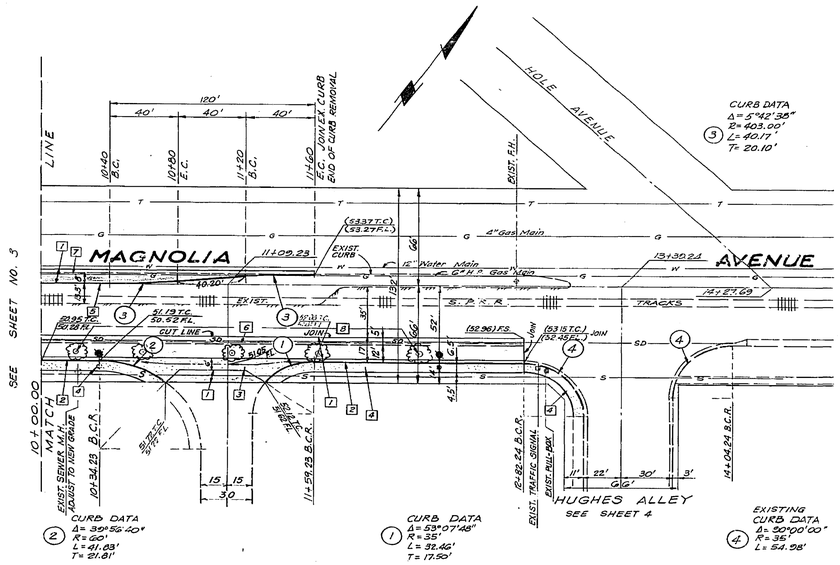

NOTE : THE AMOUNT OF ASPHALT OVERLAY ON EXISTING PAVEMENT HAS BEEN ESTIMATED BY THE ENGINEER TO BE APPROXIMATELY 6 TONS .

CONSTRUCTION NOTES

1. CONSTRUCT 2 1/2" A.C. OVER 4" CL ASS 2 BASE MATERIAL.
2. CONSTRUCT 6" C.F. CONC. CURB & GUTTER PER RIV. CITY STD. Nº 200.
3. CONST. 6' WIDE CONC. CROSS GUTTER PER RIV. CITY STD. Nº 220.
4. CONST. CONC. SIDEWALK PER RIV. CITY STD. Nº 325
5. CONST. MEDIAN CONC. CURB ONLY PER RIV. CITY STD. Nº 200 TO MATCH EXISTING.
6. REMOVE EXIST. ROLLED CURB AND PAVING FROM STA. 1+70 TO STA. 12+82.24 AND SAW- CUT AT CUT-LINE.
7. REMOVE EXIST. MEDIAN CURB.
8. REMOVE PEPPER TREE ROW 46'± SOUTH OF CENTERLINE AS SHOWN.
9. REMOVE PEPPER TREES AT MEDIAN AS SHOWN.
10. INSTALL 6"x4" RED MOOD HEADER
11. CONSTRUCT OUTLET STRUCTURE NO. 3 PER DETAIL ON SHEET 7

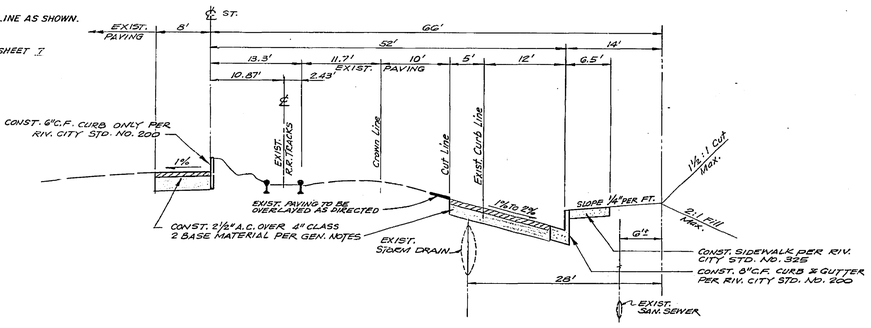

TYPICAL SECTION
MAGNOLIA AVENUE
STA. 9 + 50
SCALES: HOR. 1"= 10'
VER. 1"= 2'

T.I. = 7

BENCH MARK

CITY B.M. - PK NAIL IN N.W. CURB
RETURN @ MAGNOLIA & TYLER
CITY F.B. 625/69 ELEV. 740.279

BENCH MARK
CITY B.M. - PK NAIL IN N.W. CURB
RETURN @ MAGNOLIA & TYLER
CITY F.B. 625/69 ELEV. 740.279

BURKE KOBER NICOLAIS ARCHULETA
ARCHITECTURE ENGINEERING STORE PLANNING INTERIOR DESIGN
William A. Hawthorne R.E. 9410
2001 WILSHIRE BOULEVARD, LOS ANGELES, CALIFORNIA 90057 / 310-7534
318 POST STREET, SAN FRANCISCO, CALIFORNIA 94108 / 391-1909

MARK REVISIONS APPR DATE
DESIGNED BY DRAWN BY CHECKED BY

CITY OF RIVERSIDE, CALIFORNIA
DEPARTMENT OF PUBLIC WORKS

	BY	DATE
APPROVED BY PRINCIPAL ENGINEER PARK DEPARTMENT	RS	4-21
TRAFFIC DIVISION	[illegible]	4-22
CHIEF P. W. ENGR.		

APPROVED BY
William D. Hawthorne
DIRECTOR OF PUBLIC WORKS
DATE 4/23/70

R-110 - 645
STREET IMPROVEMENTS
MAGNOLIA AVENUE
S'LY SIDE FROM TYLER STREET TO HUGHES ALLEY

HORIZ. SCALE: 1" = 40' VERT. SCALE: 1" = 4'

PROJECT NO. R-1105-A
SHEET 6 OF 7
FILE NO.

409

STORM DRAIN PROFILE

760 ELY.
760 ℄
760 WLY.
750
EXIST. 18" C.R.P. @ 0.372%
EXIST. 18" C.R.P. @ 0.708%
PROPOSED TOP OF CURB GRADE 22' NLY OF ℄
PROPOSED TOP OF CURB GRADE 50' ELY OF ℄
EXISTING GROUND @ ℄
EXISTING GROUND 22' NLY OF ℄
EXISTING GROUND 50' ELY OF ℄
-0.41 %
-0.397%
-0.708%
-0.45%
-0.88%
-0.00%
FL. -0.45%
FL. -0.88%
L=49.41'
L=42.41'
L=14.86'
L=14.86'
T=27.00'
T=22.00'
T=35.00'
T=35.00'
L=64.08'
L=64.08'
18" C.M.P.
18" C.R.P.
18" C.M.P. (S.D.P.E.)
EXIST. 18" C.R.P.
EXIST.

NOTE: DRIVEWAYS ON NELY SIDE OF HUGHES ALLEY CONSTRUCT A DRIVEWAY DEPRESSION IN THE CURB (6" IN WIDE) AT ANY LOT WHERE THERE IS AN EXIST. DRIVEWAY OR A GATE IN AN EXIST. FENCE

TYPICAL SECTION HUGHES ALLEY
STATION 1100 to 16400

TYPICAL SECTION HUGHES ALLEY
STATION 17+00 to 22+44.77

APPROVAL OF THESE PLANS IS FOR A PORTION OF THE CONDITIONS ESTABLISHED FOR ZONING CASE R-110-645

BENCH MARK
CITY B.M. - PK NAIL IN NW CURB RETURN @ MAGNOLIA & TYLER
CITY B.B. 621/29
ELEV. 742.27'

BURKE KOBER NICOLAIS ARCHULETA
ARCHITECTURE ENGINEERING STORE PLANNING INTERIOR DESIGN
William A. Hawthorne
WILLIAM A. HAWTHORNE R.E. 9461
2601 WILSHIRE BOULEVARD, LOS ANGELES, CALIFORNIA 90057 / 386-7534
278 POST STREET, SAN FRANCISCO, CALIFORNIA 94108 / 391-1000

J. F. DAVIDSON ASSOCIATES
CIVIL ENGINEERS - SURVEYORS - PLANNERS
RIVERSIDE, CALIFORNIA
APPROVED BY George E. McCarty DATE 11-6-69
R.E. No. 10688
W.O. 7000 FOR: F.B. 783

MARK	REVISIONS	APPR.	DATE
A	CORRECTED CURB RETURN DATA, ETC.	JFD	5-12-70
B	ADDED SIDEWALK, CURB CUT, INLET OUTLET, FLOWLINE ETC. SIDE OF HUGHES ALLEY	JFD	5-19-70
3	ADDED TYPICAL SECTION STA 17+00 to 22+44.77	JFD	7-22-69
A	ADDED EXISTING DRIVEWAY APRON	JFD	1-16-68
1	CHANGE NOTE FOR CONSTRUCTION CURB RETURN	JFD	1-16-68
	FLAG		

DESIGNED BY WHP DRAWN BY WHP CHECKED BY

CITY OF RIVERSIDE, CALIFORNIA
DEPARTMENT OF PUBLIC WORKS

	BY	DATE
APPROVED BY OFFICE ENGINEER		11-15
APPROVED BY PARK DEPARTMENT		11-15
APPROVED BY TRAFFIC DIVISION		11-15
APPROVED BY ASSISTANT CITY ENG		11-15

APPROVED BY William D. Jordan
DIRECTOR OF PUBLIC WORKS
DATE 4/29/70

ZONING CASE R-110-645
STREET PLAN & PROFILE
HUGHES ALLEY
FROM RIVERSIDE FREEWAY TO MAGNOLIA AVENUE

PROJECT NO. 55-1102
R-1105-A
SHEET 6 OF 7
FILE NO. 3315
HORIZ. SCALE: 1" = 50' VERT. SCALE: 1" = 5'

"W"	TOP STEEL SPACING
2' THRU 3'	10" BOTH WAYS
3' THRU 5'	8" " "
5' THRU 8'	6" " "

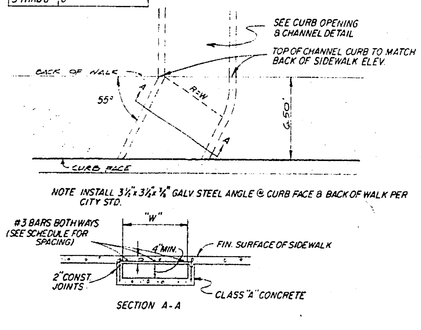

OUTLET STRUCTURE Nº 3
NO SCALE

FOR LOCATION SEE SHEET NO. 3 of 7

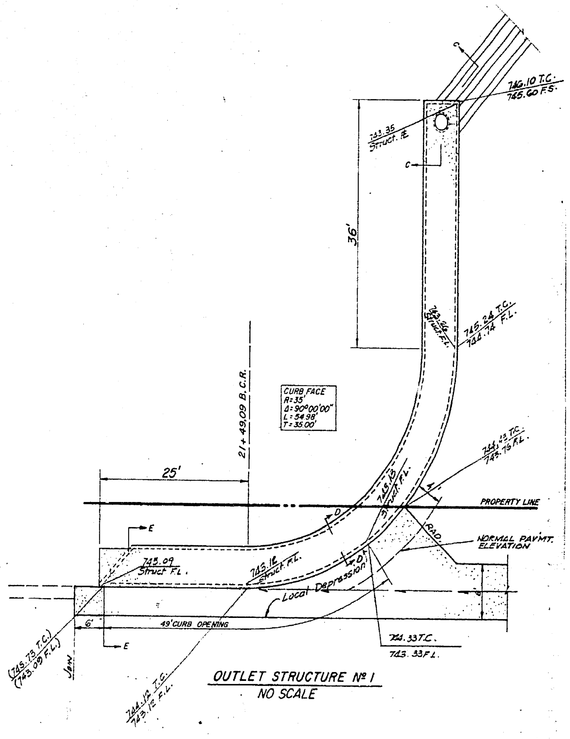

OUTLET STRUCTURE Nº 1
NO SCALE

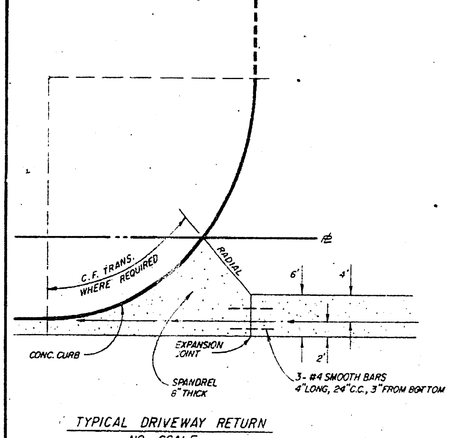

TYPICAL DRIVEWAY RETURN
NO SCALE

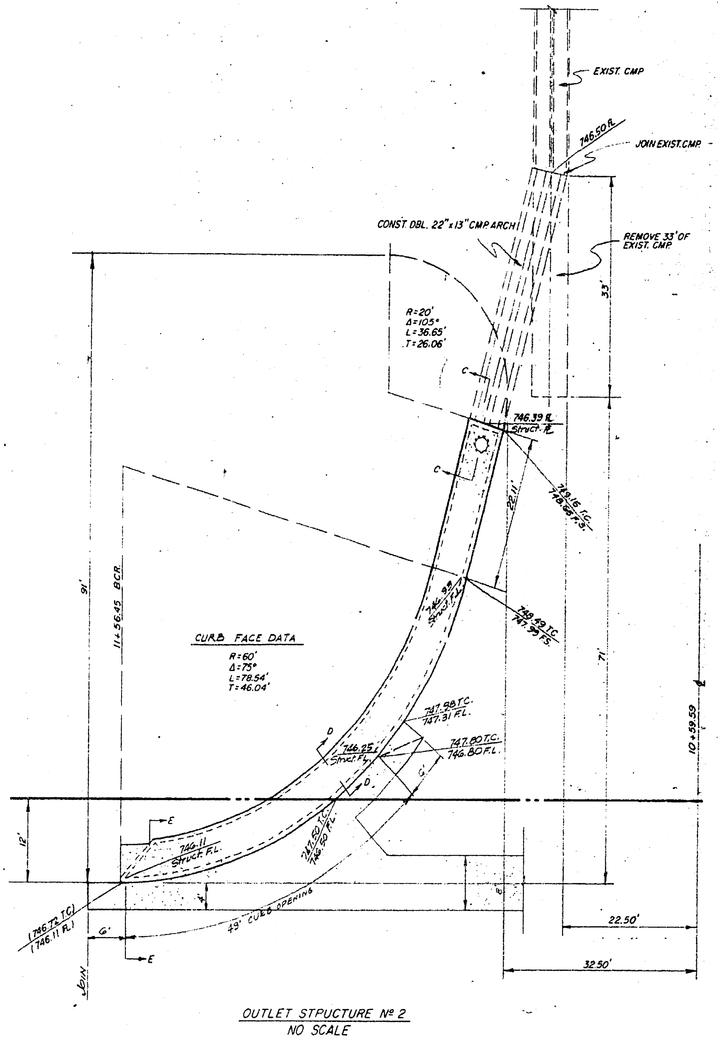

OUTLET STPUCTURE Nº 2
NO SCALE

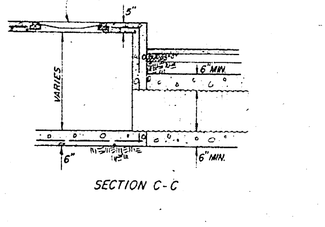

SECTION C-C

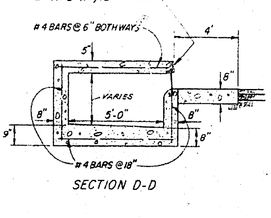

SECTION D-D

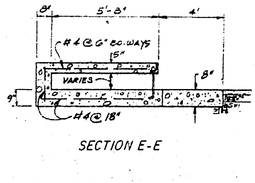

SECTION E-E

William A. Hawthorne

WILLIAM A. HAWTHORNE R.E. 9461
2601 WILSHIRE BLVD.
LOS ANGELES, CAL. TEL. 386-7234

PROJECT NO. R-1105-A
SHEET 7 OF 7
FILE NO.

R-110 - 645
STREET IMPROVEMENTS
SECTIONS & DETAILS

CITY OF RIVERSIDE, CALIFORNIA
DEPARTMENT OF PUBLIC WORKS
APPROVED BY: DIRECTOR OF PUBLIC WORKS
DATE 4-29-72

MARK	REVISIONS	DRAWN BY	CHECKED BY	DATE

WILLIAM KESSLER NICOLAIS ASSOCIATES
ARCHITECTURE ENGINEERING STORE PLANNING INTERIOR DESIGN
WILLIAM KESSLER NICOLAIS, A.I.A. FOUNDER
WILLIAM A. HAWTHORNE, R.E. 9461
2601 WILSHIRE BOULEVARD, LOS ANGELES, CALIFORNIA, 90057 / 483-7234
315 POST STREET, SAN FRANCISCO, CALIFORNIA 94108 / 231-1000