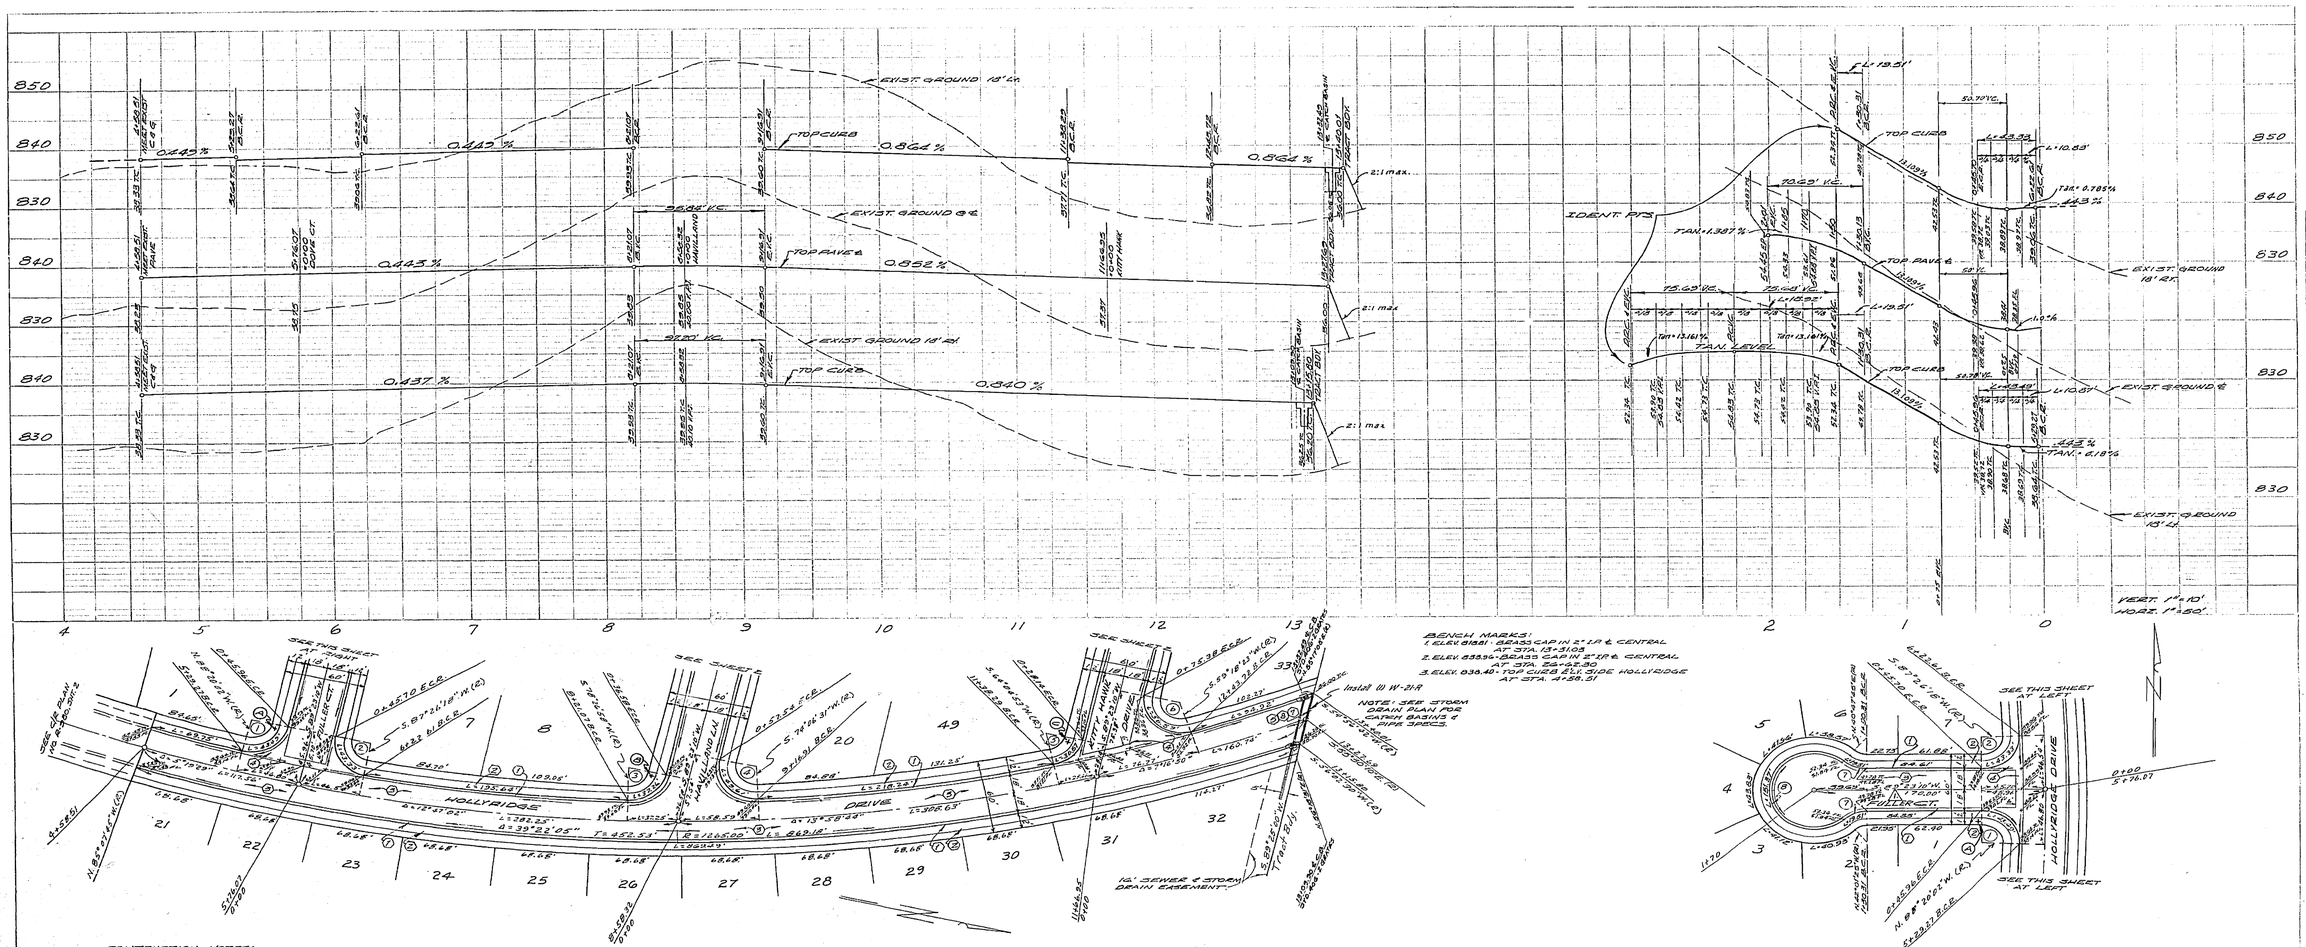
EXIST. GROUND 18' Lt.
TOP CURB
TOP PAVE &
EXIST. GROUND 8' &
EXIST. GROUND 18' Rt.
0.445 %
0.564 %
0.852 %
0.437 %
0.840 %
2:1 max.
56.82' V.C.
30.33' V.C.
IDENT. P/S
TAN. = 1.397 %
TAN. LEVEL
L = 19.51'
L = 10.88'
L = 10.07'
T.S. = 0.785 %
-1.43 %
TAN. = 6.18 %
15.63' V.C.
10.22' V.C.
VERT. 1" = 10'
HORZ. 1" = 50'
HOLLYRIDGE DRIVE
FULLER CT.
HAVILLAND LN.
KITTY HAWK DR.
SEE THIS SHEET AT LEFT
SEE THIS SHEET AT RIGHT
SEE SHEET
BASIS OF BEARINGS
BENCH MARKS:
1. ELEV. 818.81 - BRASS CAP IN 2" I.P. & CENTRAL AT STA. 13+31.05
3. ELEV. 838.40 - TOP CURB & L.P. SIDE HOLLYRIDGE AT STA. 4+58.51
Install (1) W-21-R
NOTE: SEE STORM DRAIN PLAN FOR CATCH BASINS & PIPE SPECS.
16' SEWER & STORM DRAIN EASEMENT

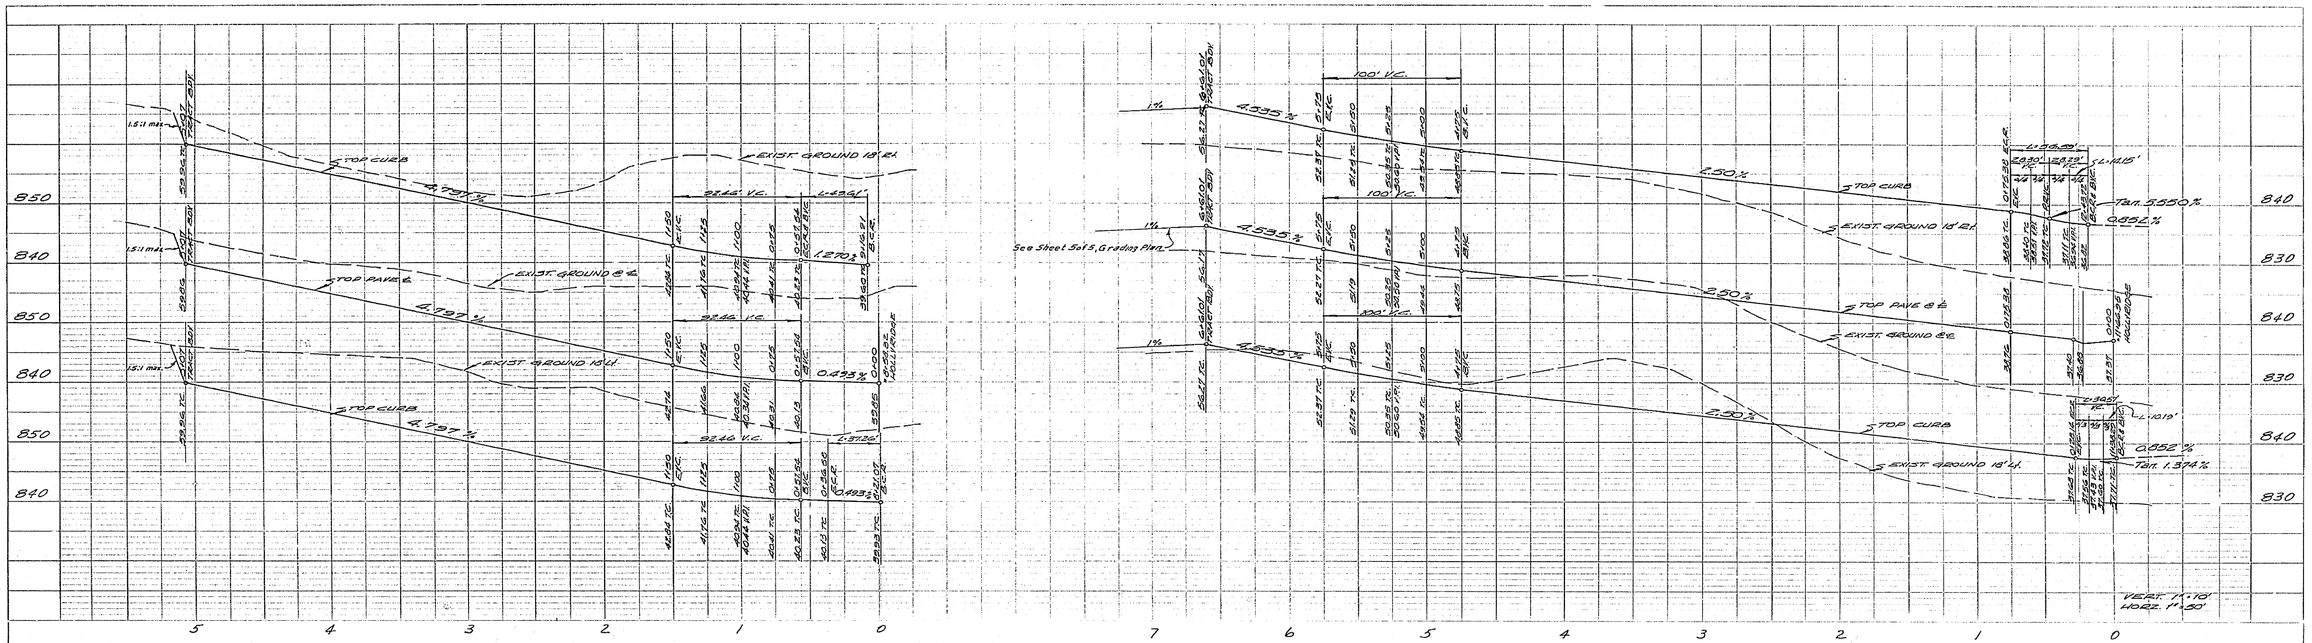

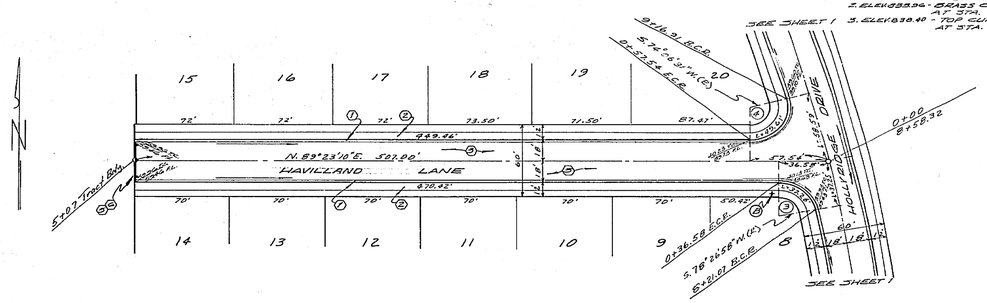

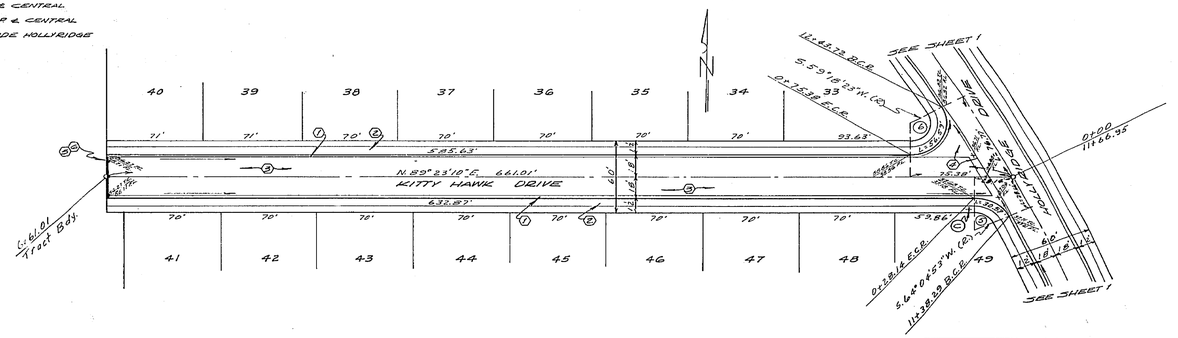

BENCH MARKS:

CURB CURVE DATA				
No.	Δ	R	T	L
③	79°03'45"	27'	22.25'	37.26'
④	108°16'39"	27'	36.67'	49.61'
⑤	64°51'43"	27'	17.15'	30.57'
⑥	120°04'47"	27'	46.84'	56.59'

PROFILE
SURVEYED
STATE PLANE COORDINATES
ZONE
DATUM
SCALES: H. 1"=50' V. 1"=10'
NO. BY DATE

PLAN
SURVEYED
STATE PLANE COORDINATES
ZONE
DATUM
SCALES: 1"=50'
NO. BY DATE

REVISION		
MARK	DATE	DESCRIPTION

ALBERT A. WEBB ASSOCIATES
CIVIL ENGINEERS · RIVERSIDE, CALIFORNIA
APPROVED R. A. Webb DATE 2/28/66
R.E. 9879

CITY OF RIVERSIDE, CALIFORNIA
DEPARTMENT OF PUBLIC WORKS

STREET PLAN & PROFILE

KITTY HAWK DRIVE
&
HAVILLAND LANE

TRACT NO. 3026

DATE Dec. 1965	SCALE 1"=50'	APPROVED BY	NO. R-1147
DRAWN R.L.B.	W.O. 64-175	DIRECTOR OF PUBLIC WORKS	
CHECKED RFF WJB Bob S. JRD Roy C.F.	F.B. 559	DATE 4-29-66	SHEET 2 OF 2

Drw'g. No. 64-175-A