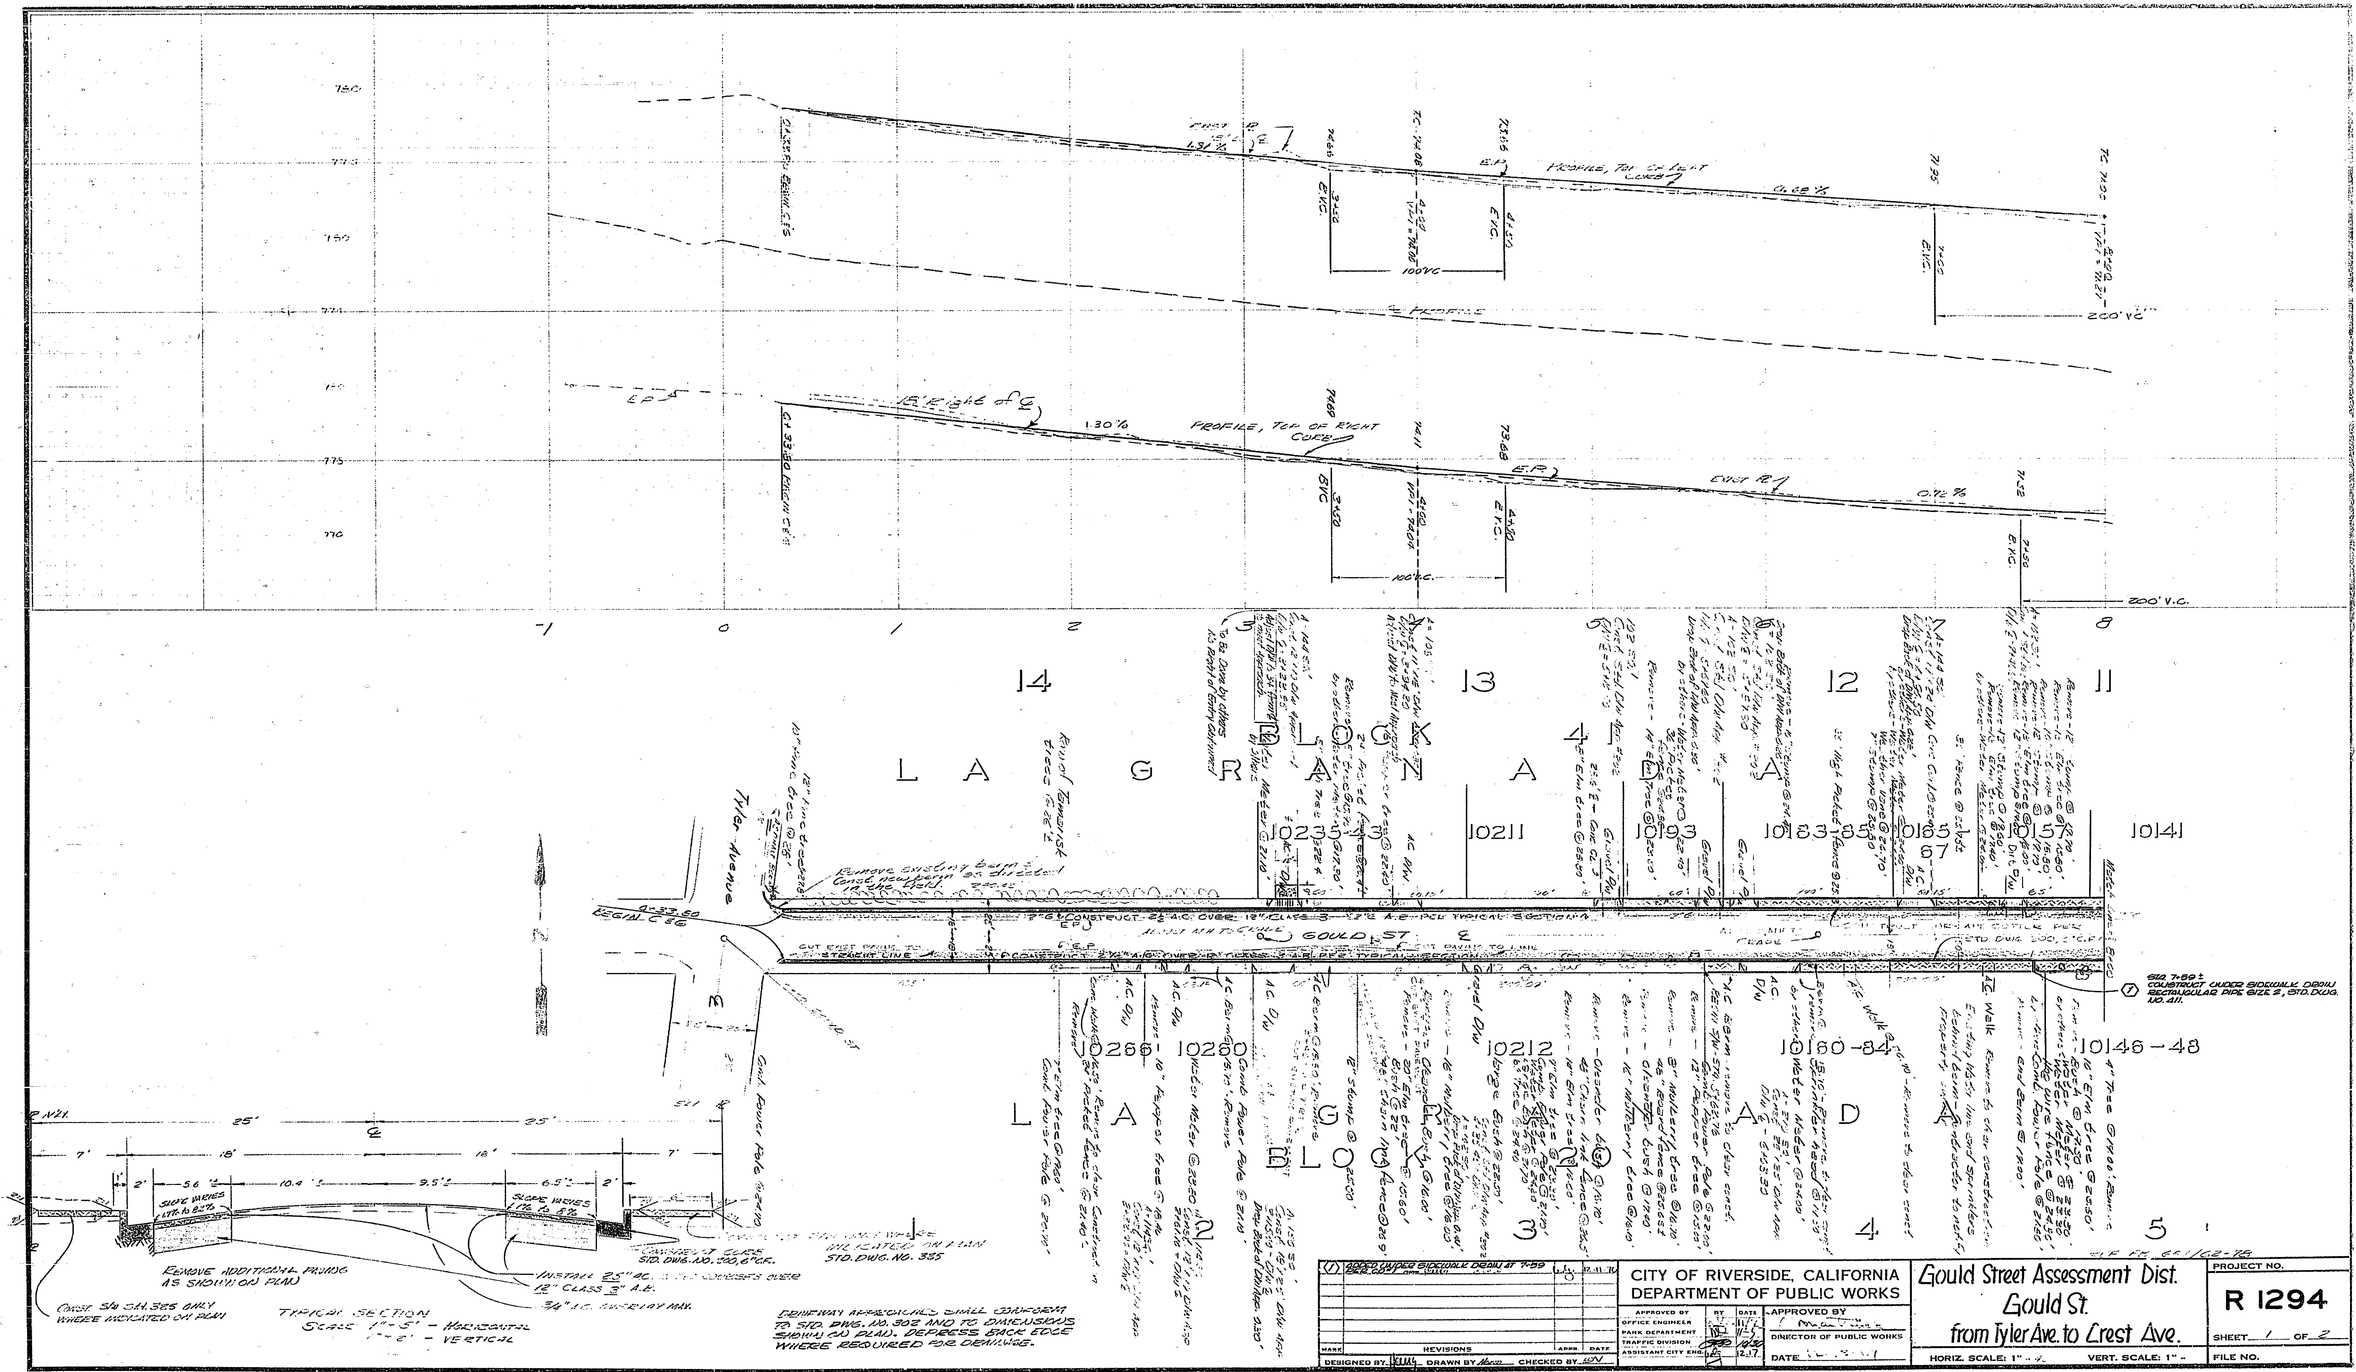
PROFILE, TOP OF RIGHT CURB
EXIST P.G. 1
1.30%
EXIST P.G. 2
0.72%
0.82%
PROFILE
EP
Begin C&G
Gould Street
Gould Street
Gould Street

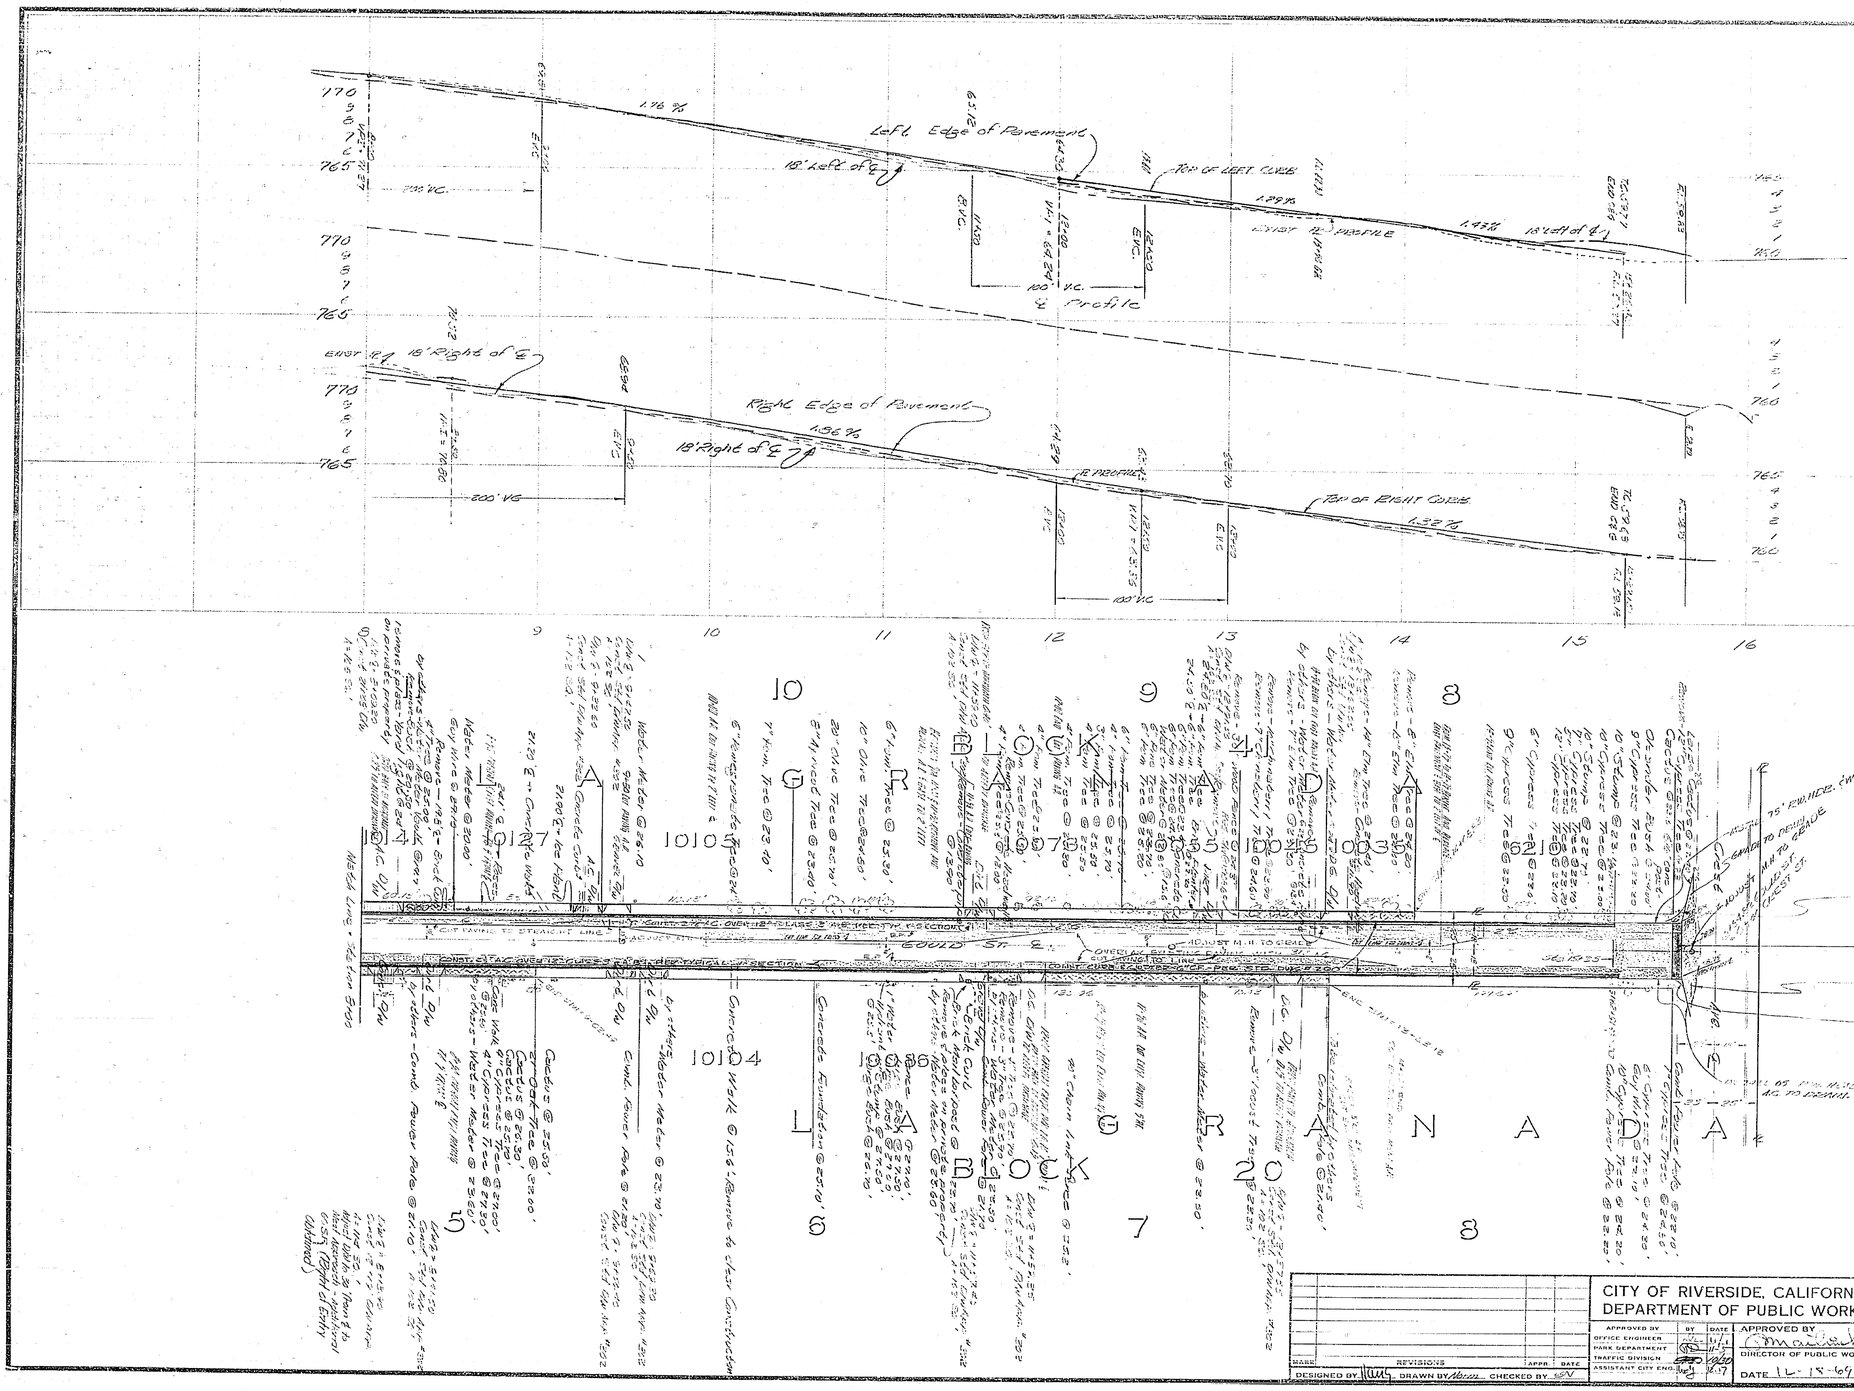
Left Edge of Pavement
18' Left of ℄
1.76 %
1.39 %
1.93 %
18' Left of ℄
TOP OF LEFT CURVE
100' V.C.
℄ Profile
EAST 18' 18' Right of ℄
Right Edge of Pavement
1.36 %
18' Right of ℄
200' V.C.
TOP OF RIGHT CURVE
1.32 %
GOULD ST.
Concrete Work @ 1016, Remove & Clear Construction
Concrete Foundation @ 2210,
