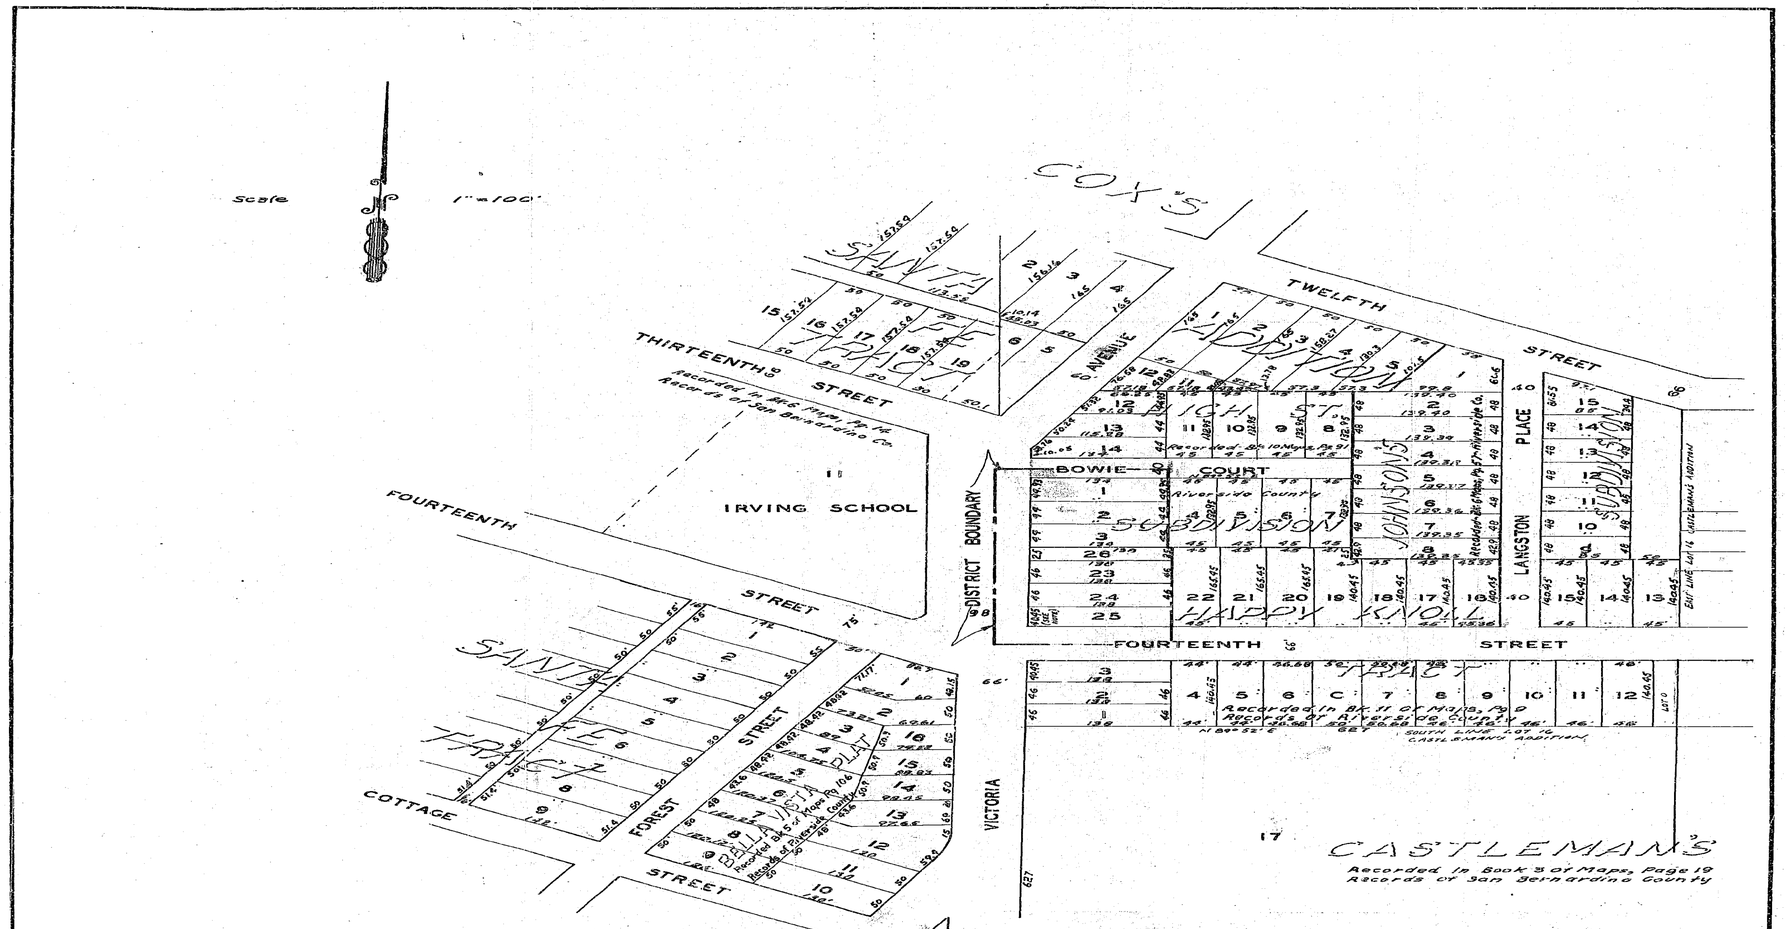

NOTE: LOT 25, HAPPY KNOLL TRACT, HAS HAD 8.00' TAKEN FROM ITS ORIGINAL 48.45' WIDTH FOR THE WIDENING OF FOURTEENTH STREET. (CITY DEED NO. 1733-A)

REVISIONS		
MARK	DATE	DESCRIPTION

CITY OF RIVERSIDE CALIFORNIA
DEPARTMENT OF PUBLIC WORKS

VICTORIA AVENUE
SIDEWALK
IMPROVEMENT DISTRICT
FOURTEENTH ST. TO BOWIE CT.

MAP SHOWING THE LAND INCLUDED WITHIN THE ASSESSMENT DISTRICT TO BE BENEFITED BY THE CONSTRUCTION OF CONCRETE SIDEWALKS

DESIGNED BY
DRAWN BY B.L.
CHECKED BY
RECOMMENDED BY ASSISTANT CITY ENGINEER
APPROVED BY DIRECTOR OF PUBLIC WORKS
DATE June 27, 1957

R-133 A
SHEET 1 OF 1