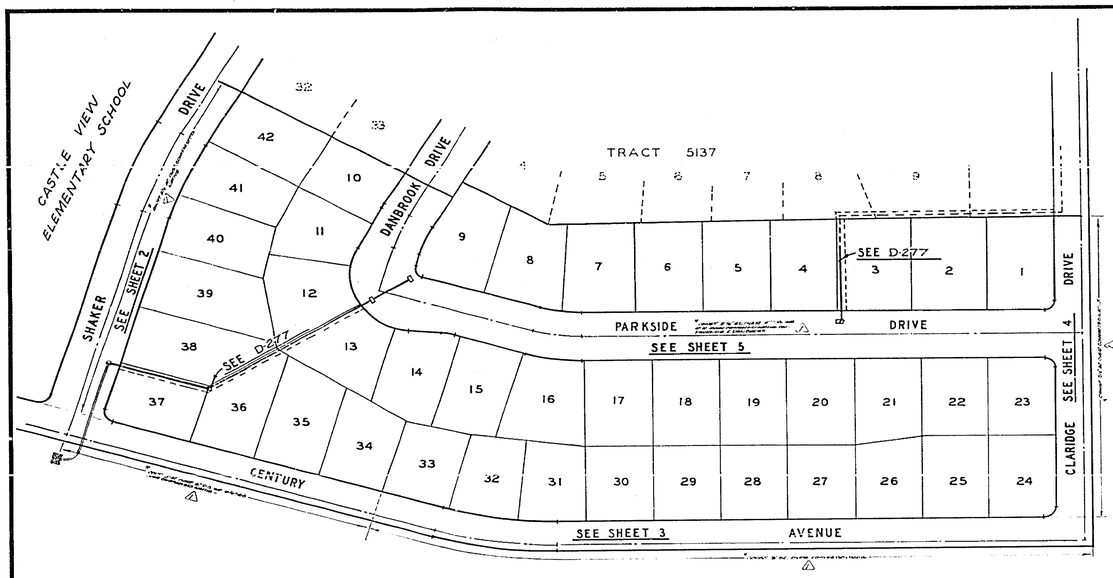

INDEX MAP
NO SCALE

STREET NAME SIGN SCHEDULE		
(A)	DANBROOK DR	6200
	PARKSIDE DR	1300
(B)	PARKSIDE DR	1300
	CLARIDGE DR	6200
(C)	CLARIDGE DR	6200
	CENTURY AVE	1300

GENERAL NOTES

1. Construction shall be in accordance with the Standard Specifications for Public Works Construction, 1973 Edition and City of Riverside Standard Drawings.
2. The Subdivider shall arrange for a soil test to be made by soils engineer after the streets have been prepared to sub-grade. Depth of base material and AC paving shall be determined by the City of Riverside design standards and test procedures.
3. All finish elevations shall be staked in the field by the engineer.
4. All traffic signs shall be installed prior to opening the streets to traffic.
5. Driveway approaches for each lot to be located in the field and constructed per City of Riverside Std. No. 207.
6. Curb to be staked with 3' offset at 25' intervals.
7. See "Street Lighting Plan" for number & location of required lights.
8. It shall be the responsibility of the contractor to clear the right of way in accordance with the provisions of the law as it affects each utility including irrigation lines and appurtenances and at no cost to the City.
9. All cut & fill slopes within the future R/W of Claridge Drive and Century Avenue shall be a maximum of 30' high, per Soils Engineers Report.

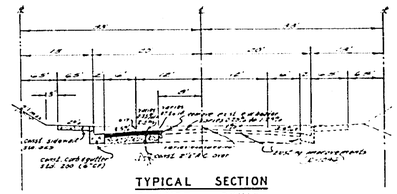

TYPICAL SECTION
SHAKER DRIVE
STA 33+53.42 To STA 36+25
T.I.=5

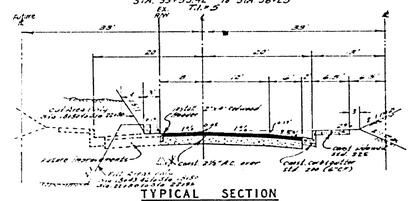

TYPICAL SECTION
CLARIDGE DRIVE
T.I.=5

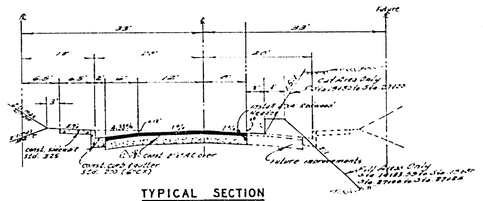

TYPICAL SECTION
CENTURY AVENUE
T.I.=6

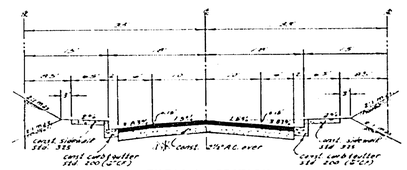

TYPICAL SECTION
PARKSIDE DRIVE
T.I.=5

BENCH MARK

Chiseled "X" South of Curb Ret Ramp at the west curb of Claridge Dr. Elev.=1298.81 (NGVD 29) per R.R. Bench Tie Sheet for Tract 5900.

ALBERT A. WEBB ASSOCIATES
CIVIL ENGINEERS
RIVERSIDE, CALIFORNIA
APPROVED BY [illegible] DATE 12-16-74
R.E. No. 22576
W.O. 1420 FOR BRITTANY CONST CO FB 1029

DESIGNED BY LCC DRAWN BY RFI CHECKED BY (1) MW

CITY OF RIVERSIDE, CALIFORNIA
PUBLIC WORKS DEPARTMENT
APPROVED BY PRINCIPAL ENGINEER, PARK DEPARTMENT, TRAFFIC DIVISION, CITY PLAN ENGINEER
APPROVED BY William B Worden, DIRECTOR OF PUBLIC WORKS
DATE 12/24/74

STREET PLAN AND PROFILE
INDEX SHEET
TRACT 5900
SCALE: NONE

ACCOUNT NO 74-20
DRAWING NUMBER R-1791
SHEET 1 OF 5
74-20-A

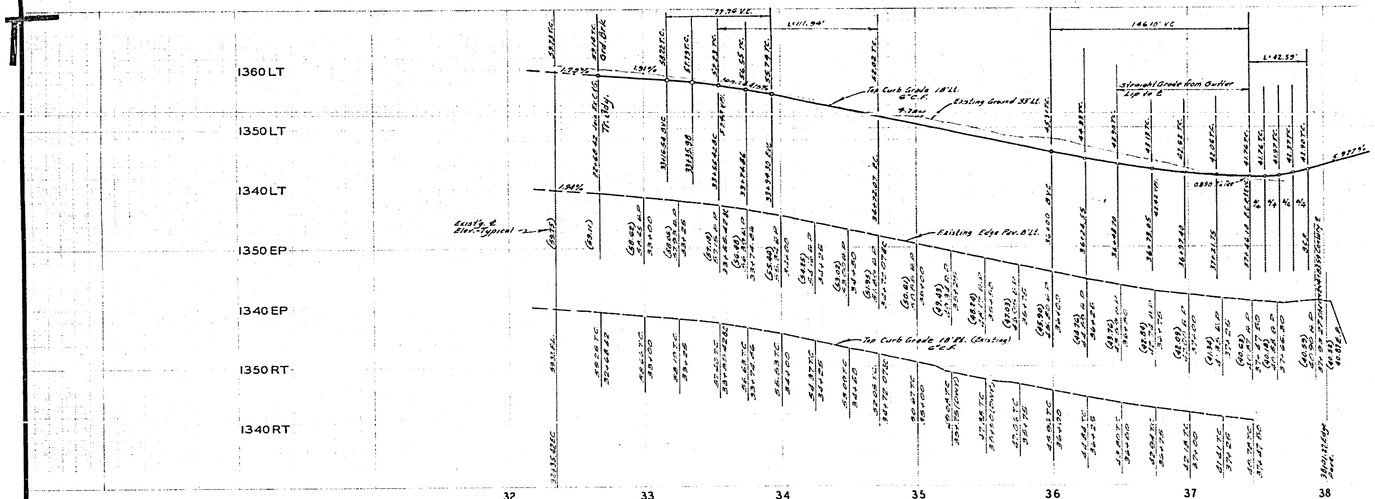

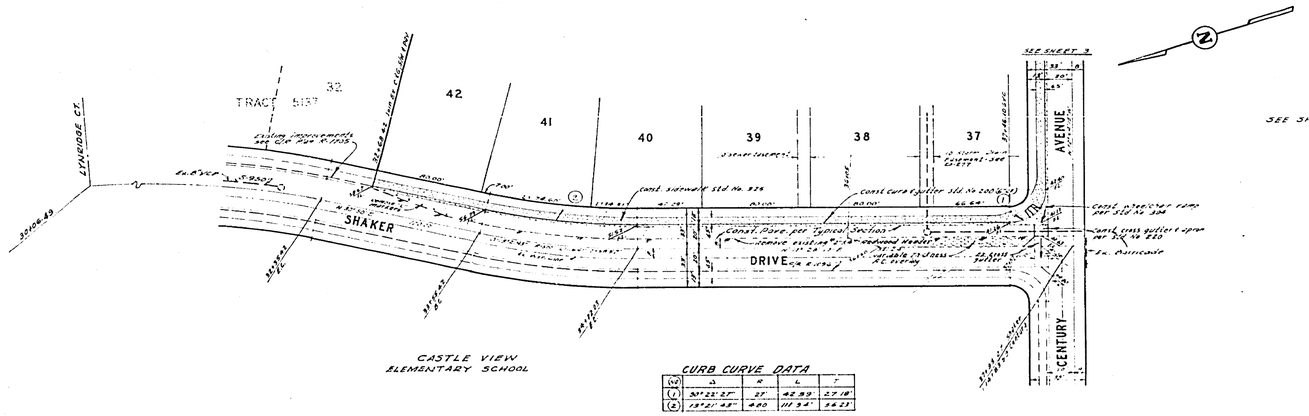

CURB CURVE DATA

	Δ	R	L	T
(C)	30°22'57"	27'	42.59'	21.78'
(2)	19°21'48"	330'	111.54'	56.23'

SEE SHEET ONE FOR GENERAL NOTES

BENCH MARK

Chiseled "X" mark at curb face at the west end of a concrete pedestrian ramp on the north side of Shaker Drive, 0.4' west of the centerline of Century Avenue.

ALBERT A. WEBB ASSOCIATES CIVIL ENGINEERS RIVERSIDE, CALIFORNIA APPROVED BY _____ DATE 7/24/74 R.E. No. 9875	REVISIONS MARK DATE	CITY OF RIVERSIDE, CALIFORNIA PUBLIC WORKS DEPARTMENT APPROVED BY DIRECTOR OF PUBLIC WORKS DATE 12/24/74	STREET PLAN AND PROFILE SHAKER DRIVE TRACT 5900

DESIGNED BY EC DRAWN BY RFC CHECKED BY

ACCOUNT No. 7120-000

DRAWING NUMBER P-1791

SHEET 2 OF 5

74-20-A

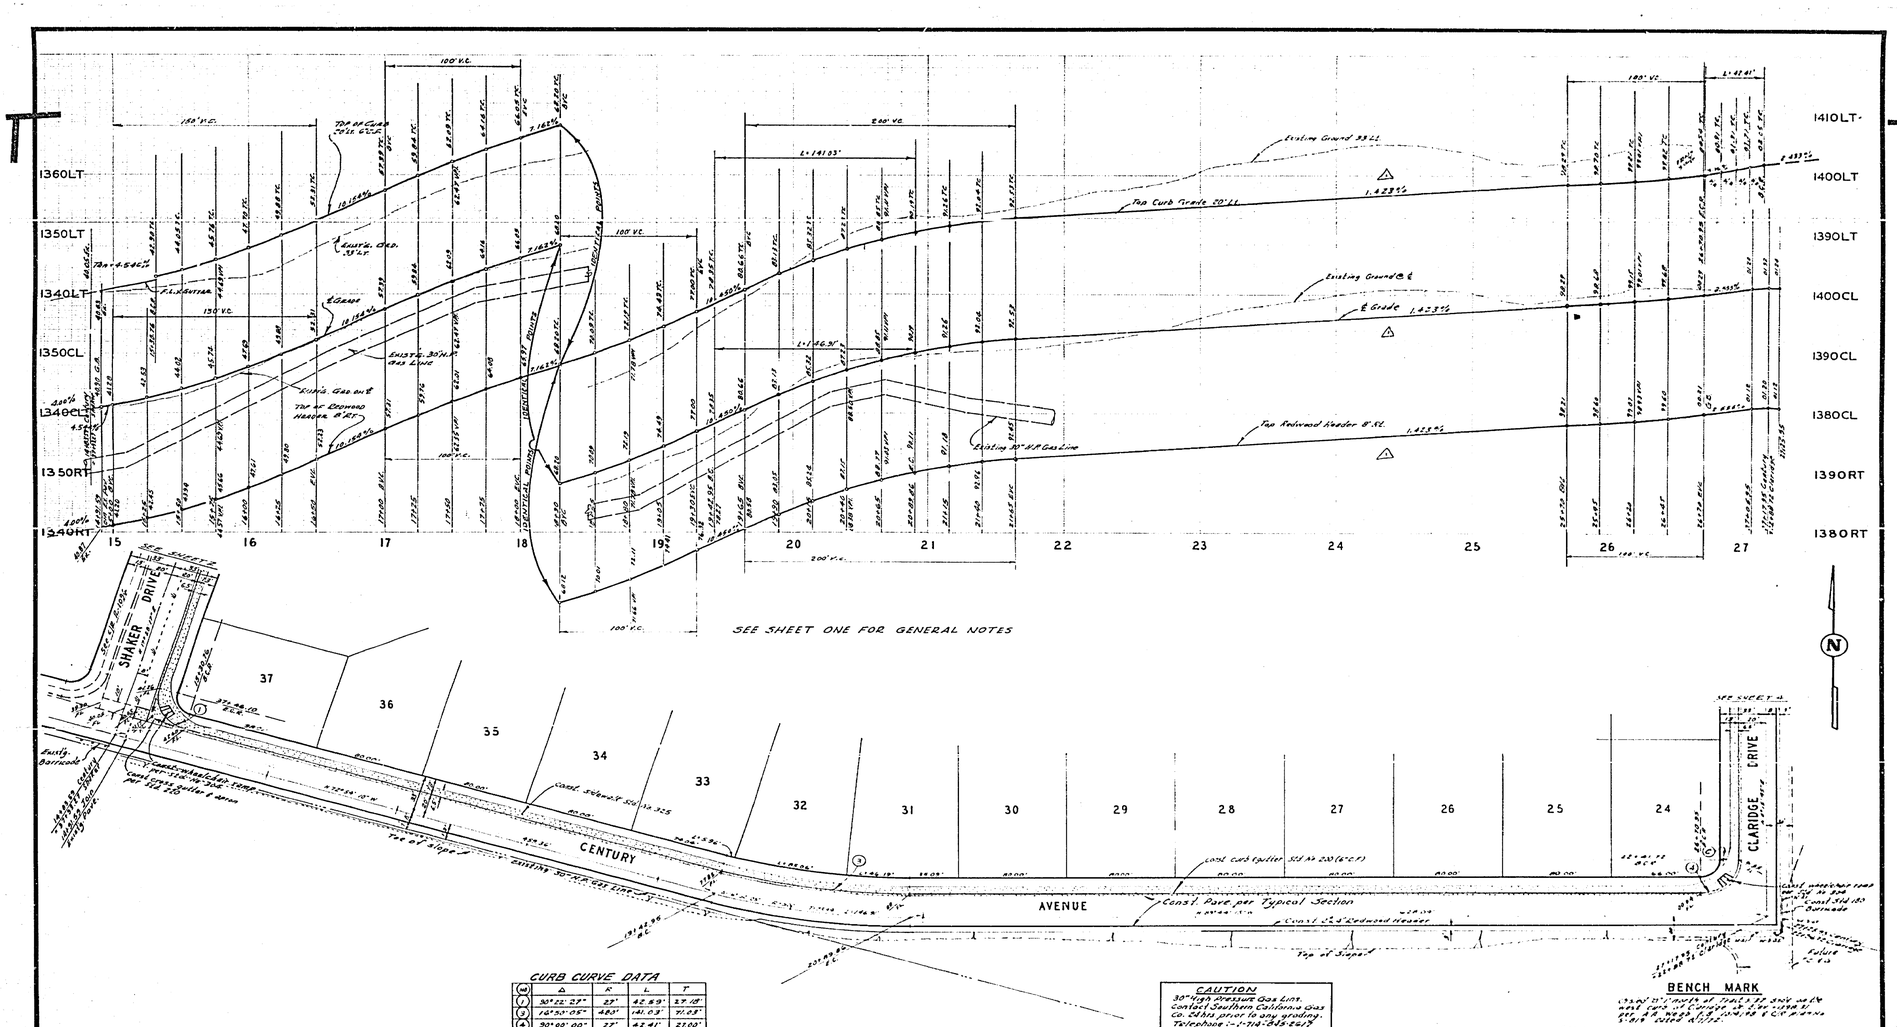

CURB CURVE DATA

	Δ	R	L	T

CAUTION
30" High Pressure Gas Line, Contact Southern California Gas Co. (24hrs. prior to any grading. Telephone :-(714)-822-6521

BENCH MARK

ALBERT A. WEBB ASSOCIATES
CIVIL ENGINEERS
RIVERSIDE, CALIFORNIA
APPROVED BY [illegible] DATE 7/24/73
R.E. No. 2824
W.O. 74-20 FOR: CENTURY AVENUE, T.R. 5900

CITY OF RIVERSIDE, CALIFORNIA
PUBLIC WORKS DEPARTMENT
APPROVED BY: PRINCIPAL ENGINEER, PARK DEPARTMENT, TRAFFIC DIVISION, CHIEF PLAN CHECK ENGINEER
APPROVED BY: DIRECTOR OF PUBLIC WORKS
DATE 12/24/74
DESIGNED BY E.S. DRAWN BY [illegible] CHECKED BY [illegible]

STREET PLAN AND PROFILE
CENTURY AVENUE
TRACT 5900

ACCOUNT NO.
DRAWING NUMBER R-1791
SHEET 3 OF 5
74-20-A

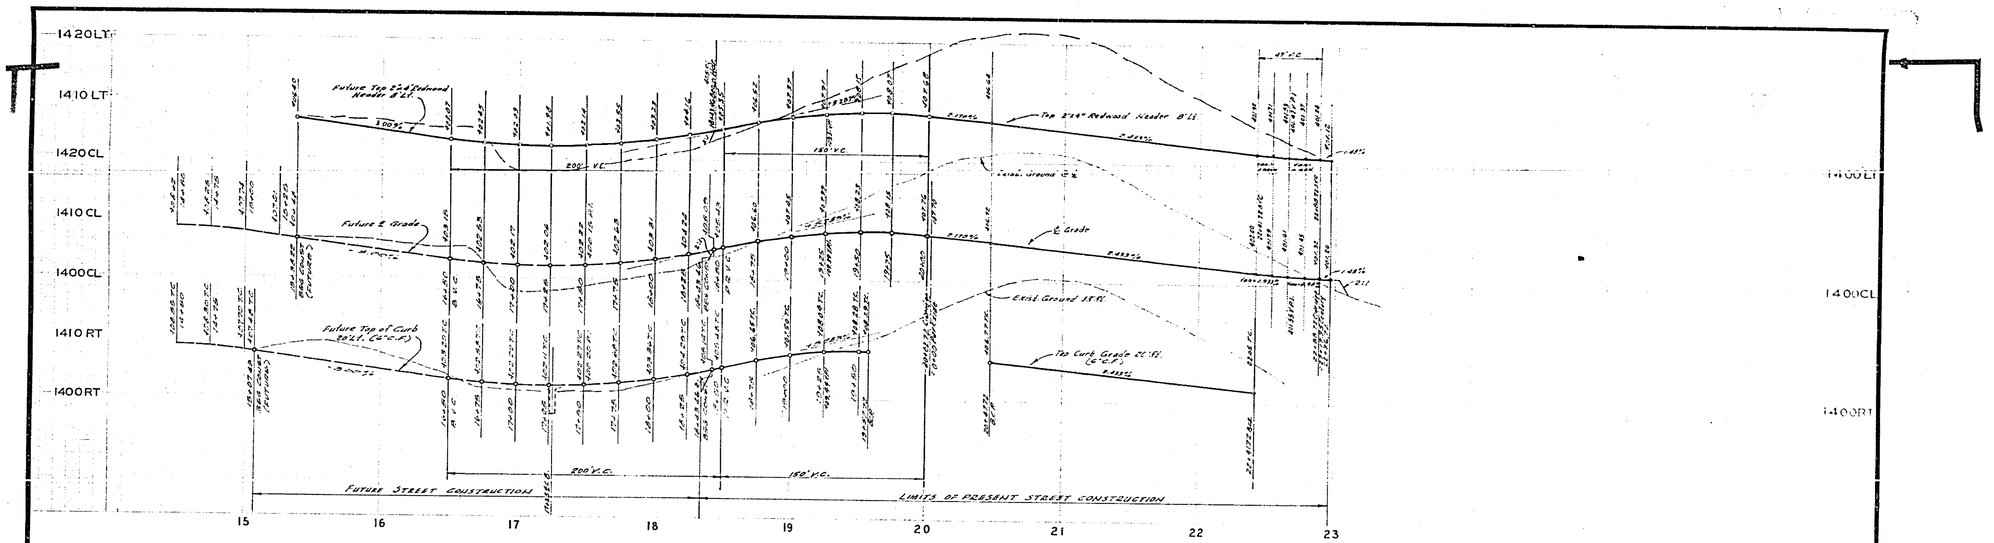

SEE SHEET ONE FOR GENERAL NOTES

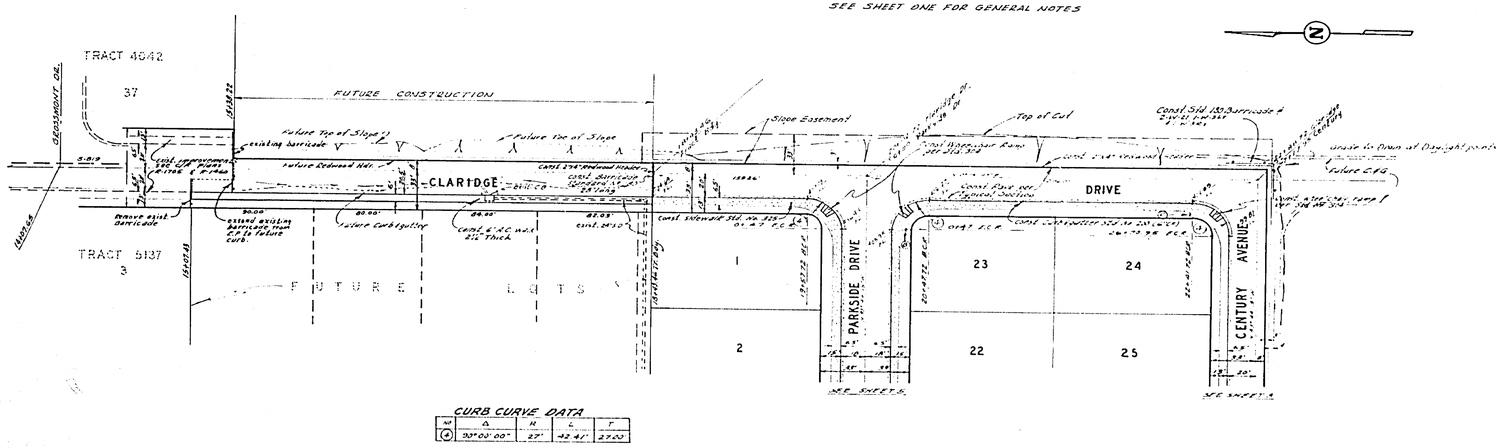

CURB CURVE DATA

	Δ	R	L	T

BENCH MARK

ALBERT A. WEBB ASSOCIATES CIVIL ENGINEERS RIVERSIDE, CALIFORNIA APPROVED BY Edward N. Webb DATE 7/24/74 R.E. No. 3470 W.O. 74-20 FOR PLOTTING COMPLETED JUNE 1974	REVISIONS DESIGNED BY D.F. DRAWN BY JFL CHECKED BY R.P.L.	CITY OF RIVERSIDE, CALIFORNIA PUBLIC WORKS DEPARTMENT APPROVED BY PRINCIPAL ENGINEER, PARK DEPARTMENT — BY — DATE — APPROVED BY TRAFFIC DIVISION — BY — DATE — APPROVED BY DIRECTOR OF PUBLIC WORKS — BY — DATE 12/2+/74	STREET PLAN AND PROFILE CLARIDGE DRIVE TRACT 5900 SCALE: HOR. 1"=40' VERT. 1"=4'	ACCOUNT NO. 30- DRAWING NUMBER R-1791 SHEET 4 OF 15 74-20-A

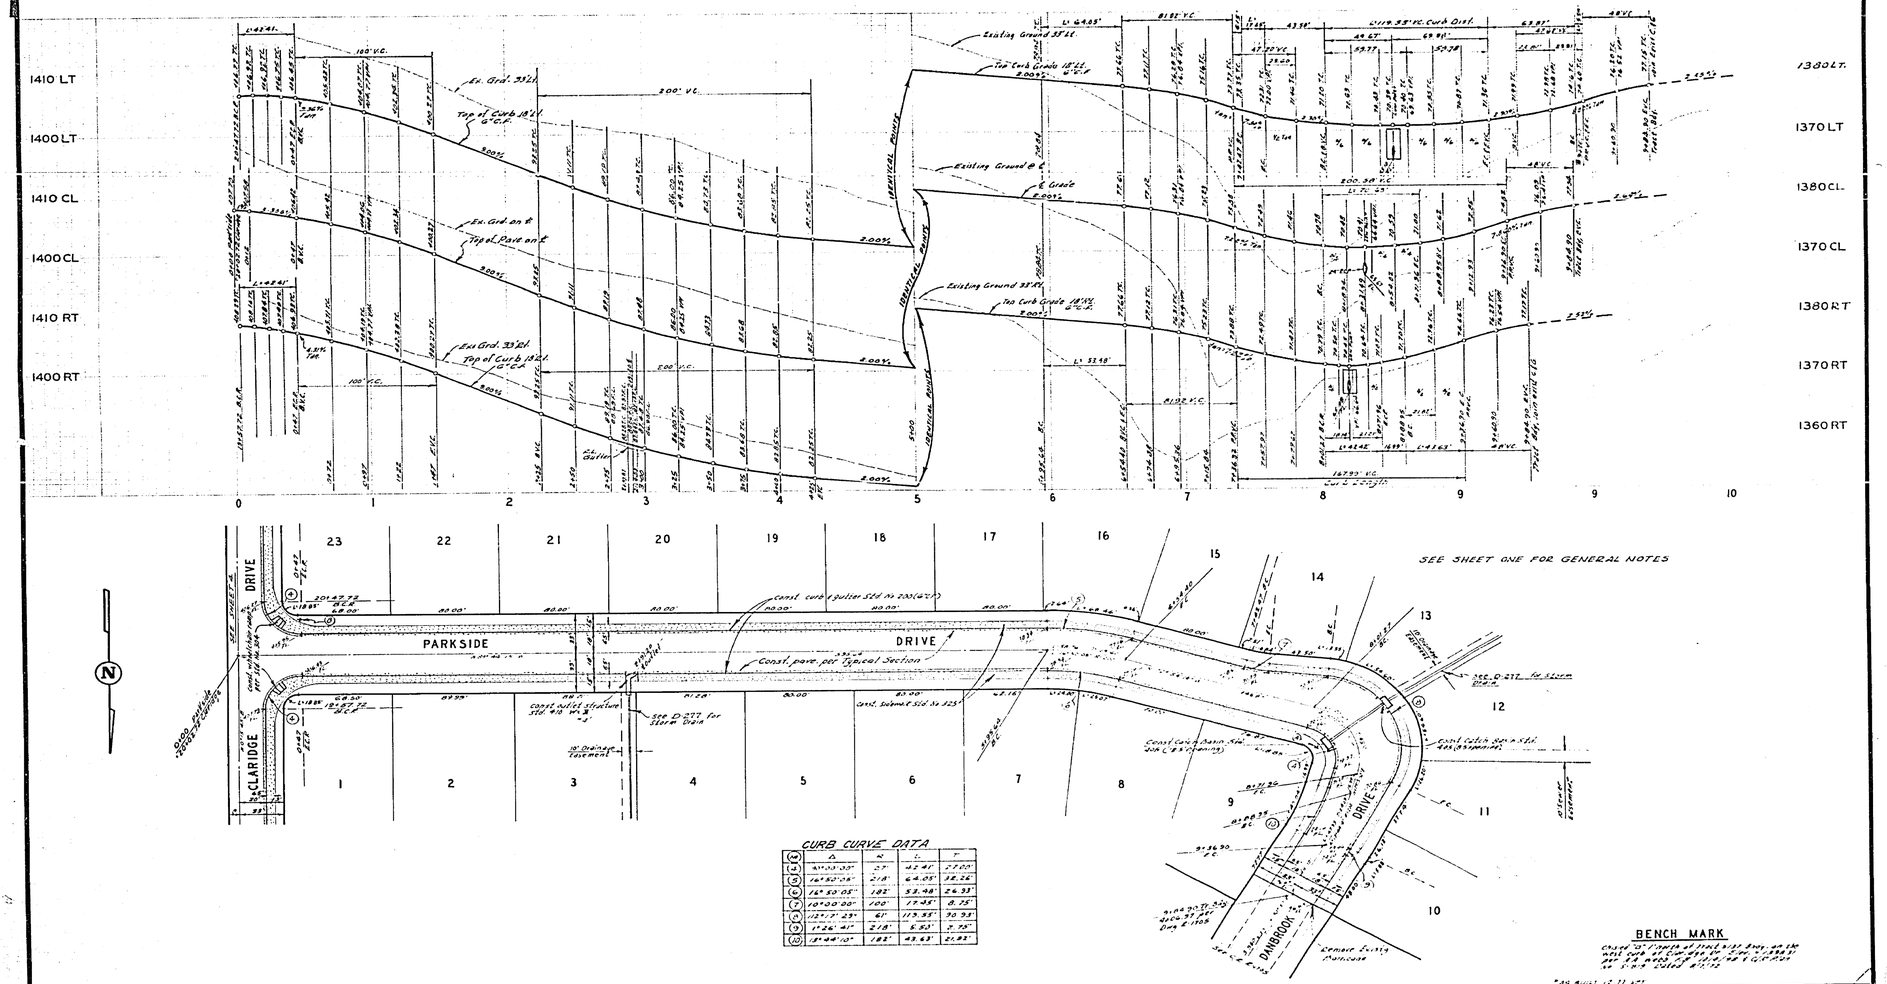
1410 LT
1400 LT
1410 CL
1400 CL
1410 RT
1400 RT
1380 LT.
1370 LT
1380 CL.
1370 CL
1380 RT
1370 RT
1360 RT
Existing Ground 33'Lt.
Top Curb Grade 18'Lt. @ 2.00%
Existing Ground @ ℄
℄ Grade 2.00%
Existing Ground 33'Rt.
Top Curb Grade 18'Rt. @ 2.00%
Ex. Grd. 33'Lt.
Top of Curb 18'Lt. @ 2.00%
Ex. Grd. on ℄
Top of Pave on ℄
Ex. Grd. 33'Rt.
Top of Curb 18'Rt. @ 2.00%
100' V.C.
200' V.C.
Ex. Gutter
