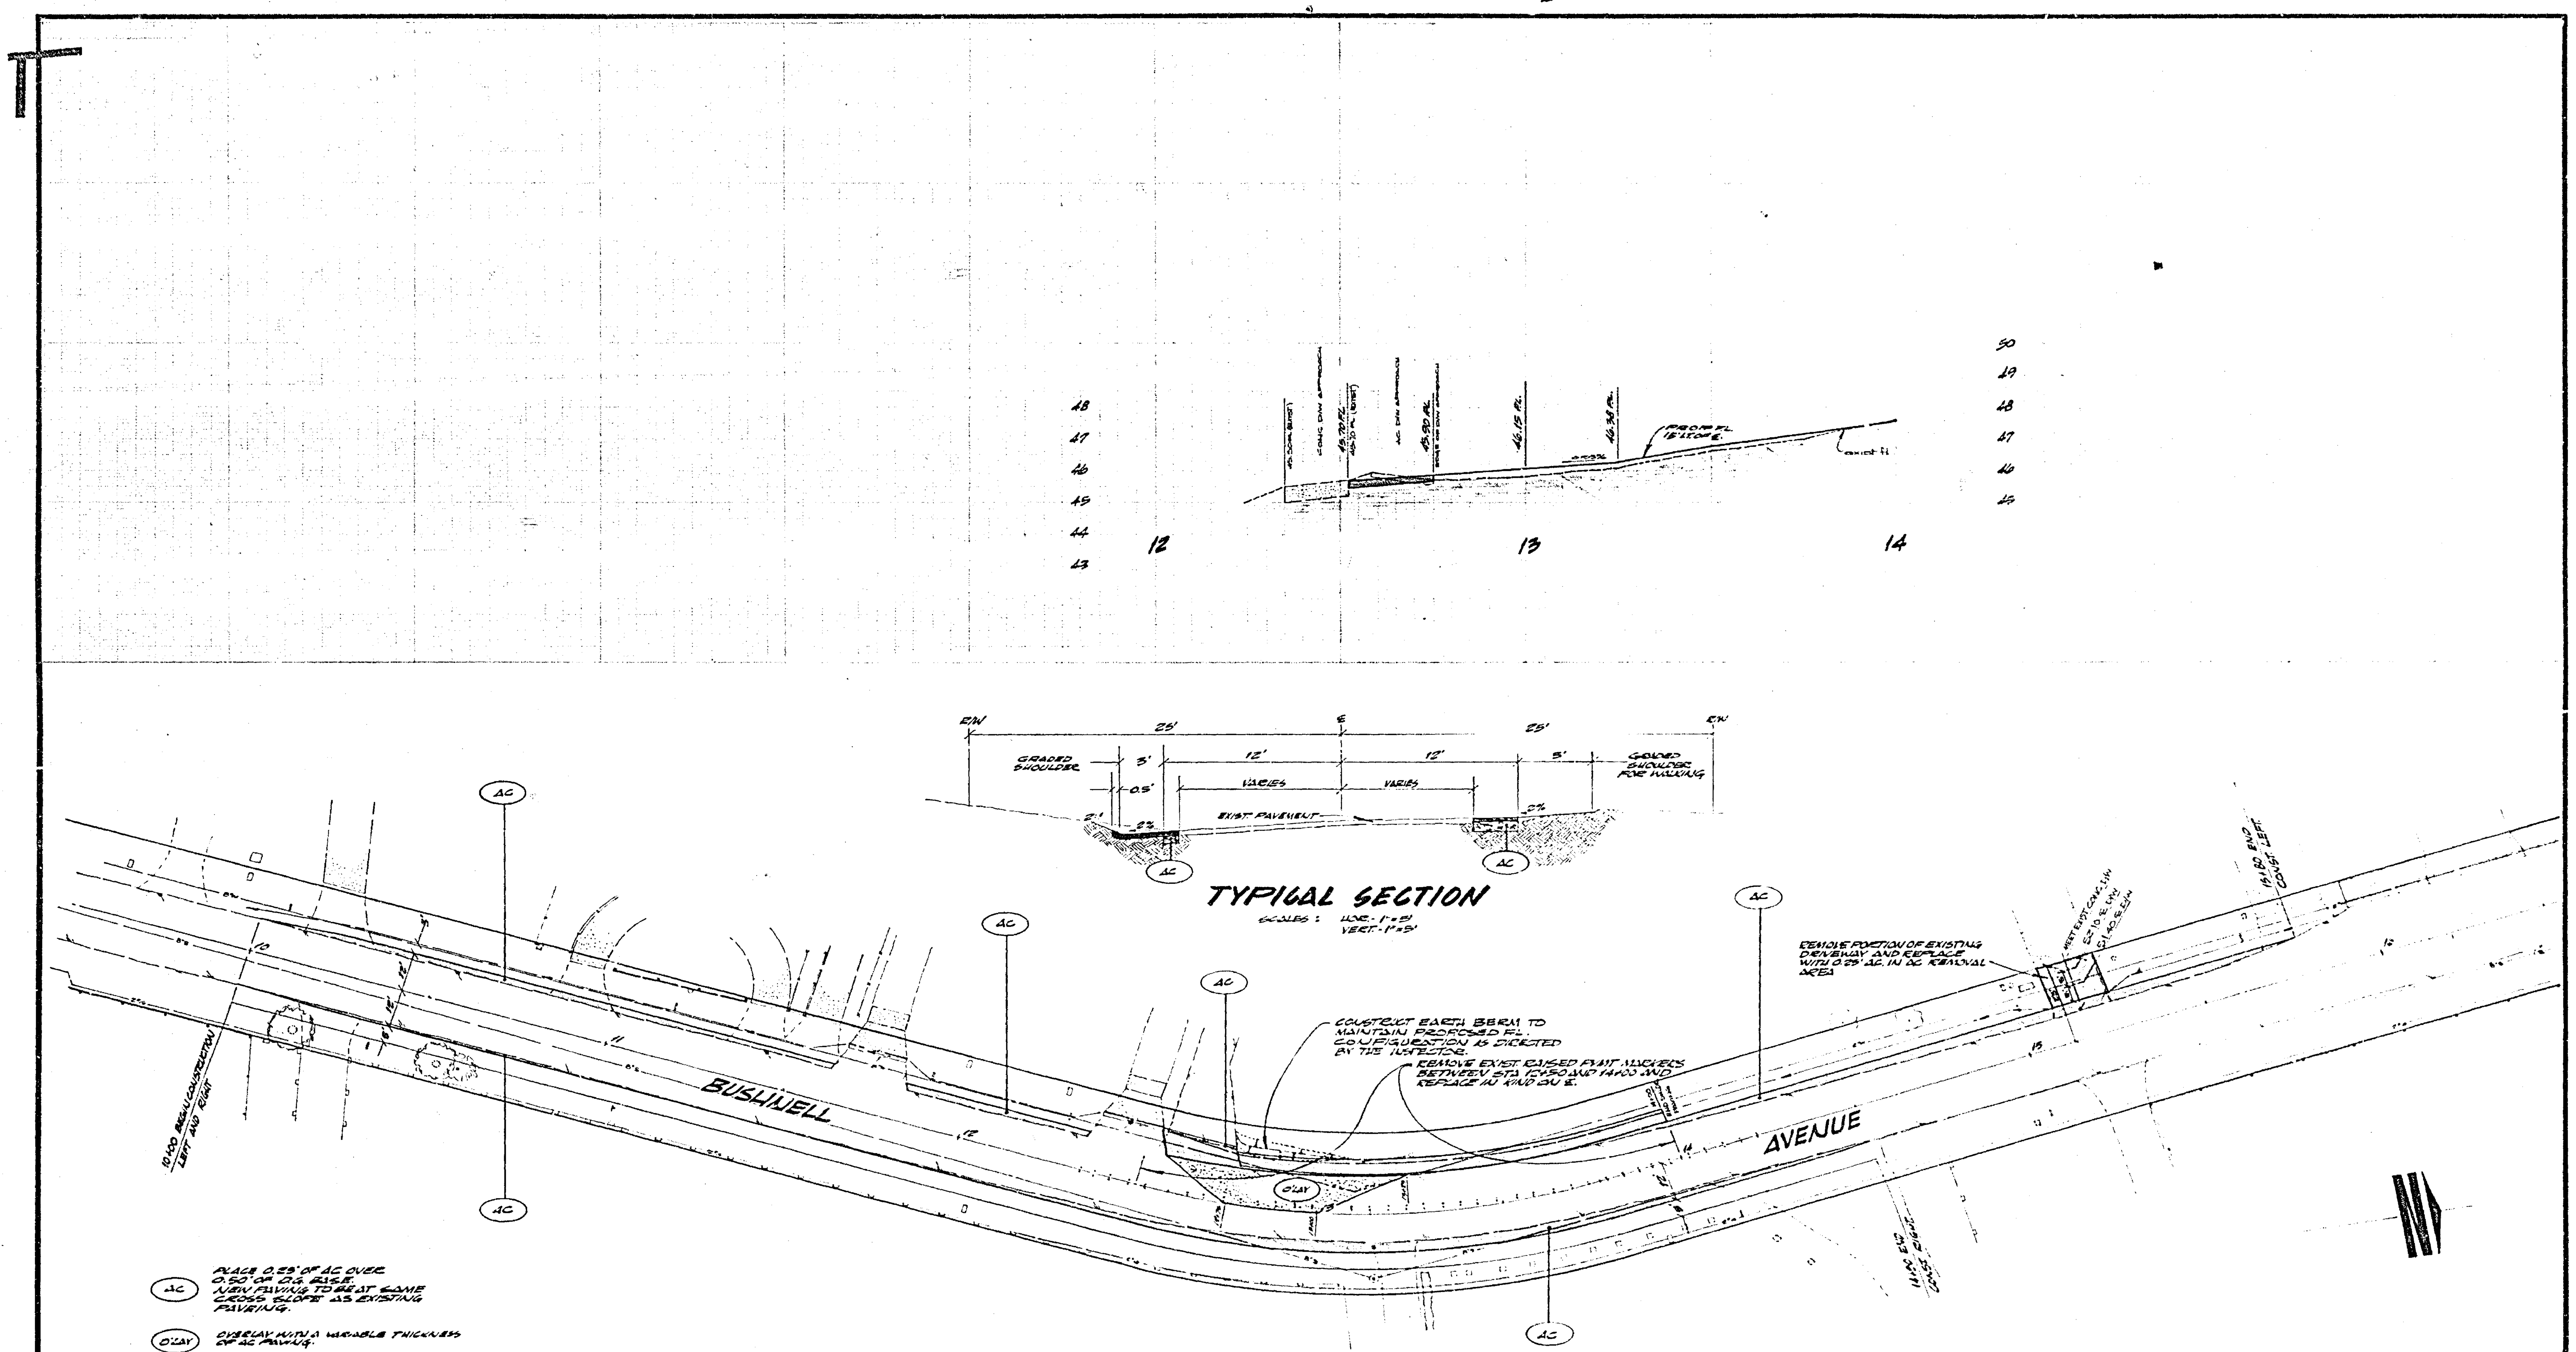

CITY OF RIVERSIDE PUBLIC WORKS DEPARTMENT APPROVED BY PUBLIC WORKS DIRECTOR DATE	BUSHNELL AVENUE WIDENING FOR SAFETY 400' TO 1000' SOUTH OF GRAMERCY	R-1842
	HORIZ. SCALE 1" = 20' VERT. SCALE 1" = 4'	SHEET 1 OF 1 FILE NO.