700 32'Lt

700 24'Lt

700 8'Lt

700 ℄





























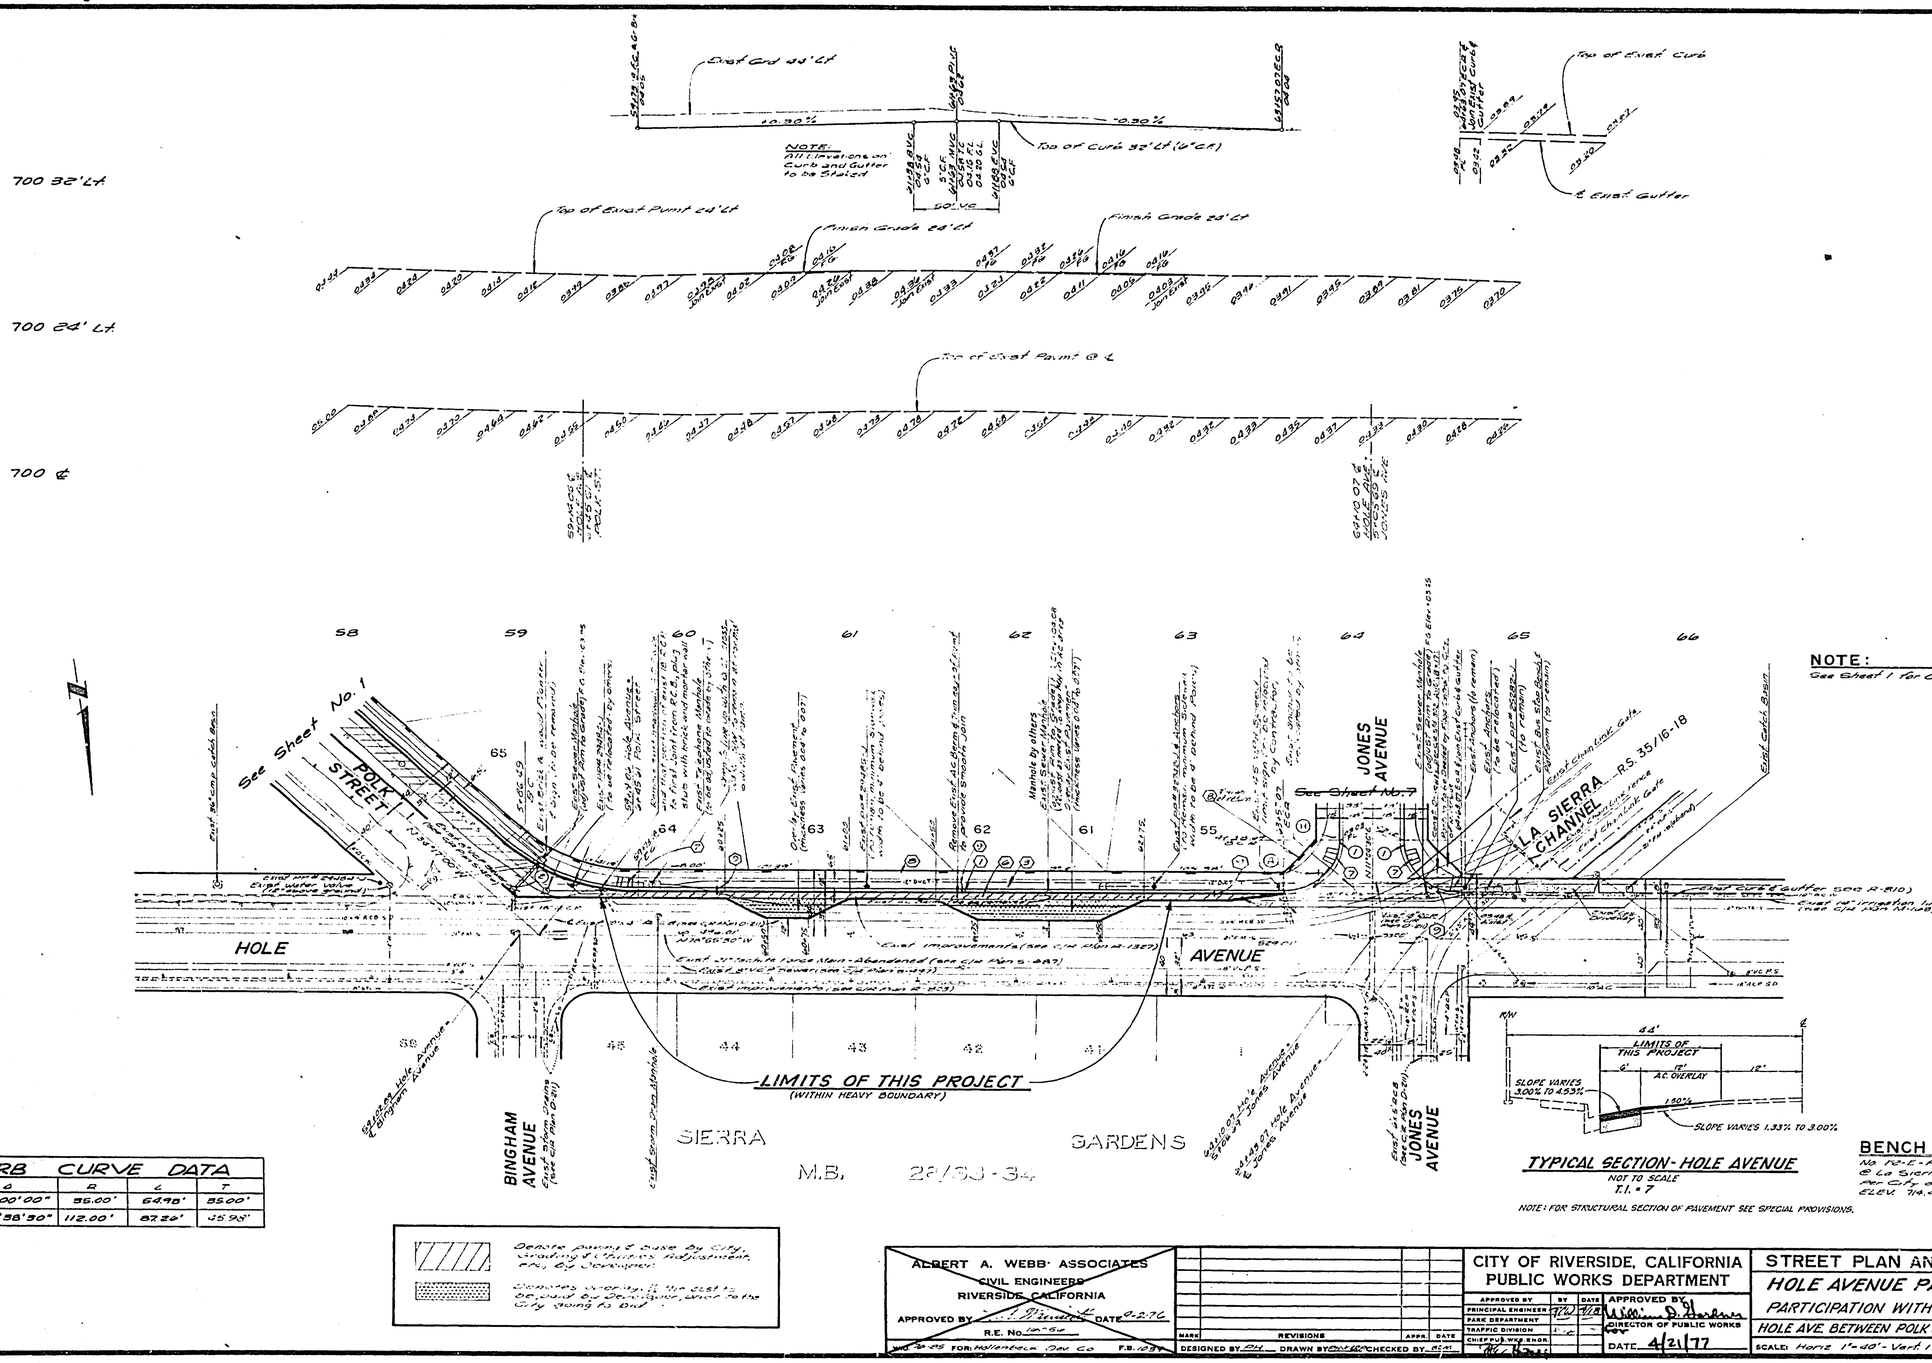

CURB CURVE DATA				
NO.	Δ	R	L	T
1.	90°00'00"	85.00'	6498'	85.00'
2.	44°38'30"	112.00'	87.26'	45.93'



ALBERT A. WEBB ASSOCIATES
CIVIL ENGINEERS
RIVERSIDE, CALIFORNIA
APPROVED BY [signature] DATE 6-2-76
R.E. No 10-54
T.B. 45 FOR: Hollenbeck Dau Co F.B. 103W

DESIGNED BY DH DRAWN BY DH CHECKED BY RLM

CITY OF RIVERSIDE, CALIFORNIA
PUBLIC WORKS DEPARTMENT

	BY	DATE
APPROVED BY PRINCIPAL ENGINEER	[signature]	4/21/77
PARK DEPARTMENT		
TRAFFIC DIVISION		
CHIEF PUBLIC SERVICE ENGINEER		

APPROVED BY [signature] DIRECTOR OF PUBLIC WORKS
DATE 4/21/77

STREET PLAN AND PROFILE
HOLE AVENUE PAVEMENT
PARTICIPATION WITH TRACT 6992
HOLE AVE. BETWEEN POLK ST. & JONES AVE.
SCALE: Horiz 1"=40' - Vert 1"=4'

ACCOUNT No. 30-379-298-07
DRAWING NUMBER R-1925-A
SHEET 2 OF 2
76-85-A

ADAPTED FROM PLAN R-1925