865 ℄

865 RT.

℄875

RT. 875

19 20 21 22 23 24 25 26 27

CURB, GUTTER & SIDEWALK

LIMITS OF THIS PROJECT
(WITHIN HEAVY BOUNDARY)

See Sheet #2 for General Notes

BENCH MARK Elev. 856.37
P.K. in north face of conc. curb adjacent to a cut bronze ✕ at corner, SE corner of Victoria Ave. C.S.M. 23-239/29

LINCOLN AVENUE

GRATTON STREET

ADAMS STREET

SONOMA DRIVE

Existing palm trees to be removed or relocated as shown on plan

Existing AC dike

Existing AC paving

Existing 12" conc. curb (remove)

Existing 8" V.C.P. sewer

Existing 8" water













875 ℄

875 RT.

℄ 885

RT. 885

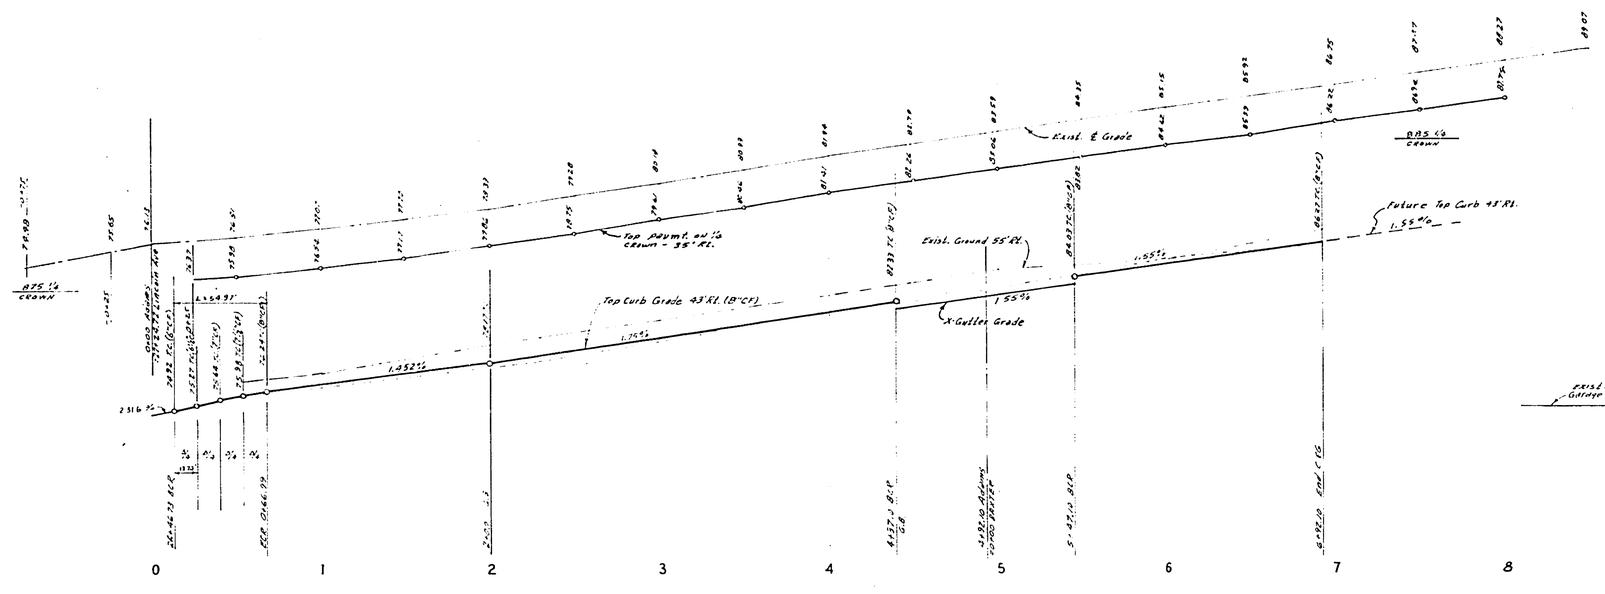

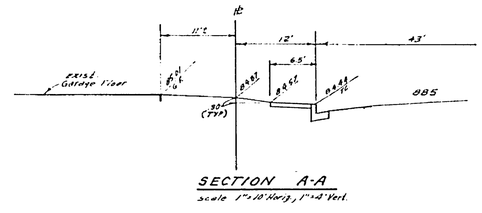

SECTION A-A
scale 1"=10' Horiz, 1"=4' Vert.

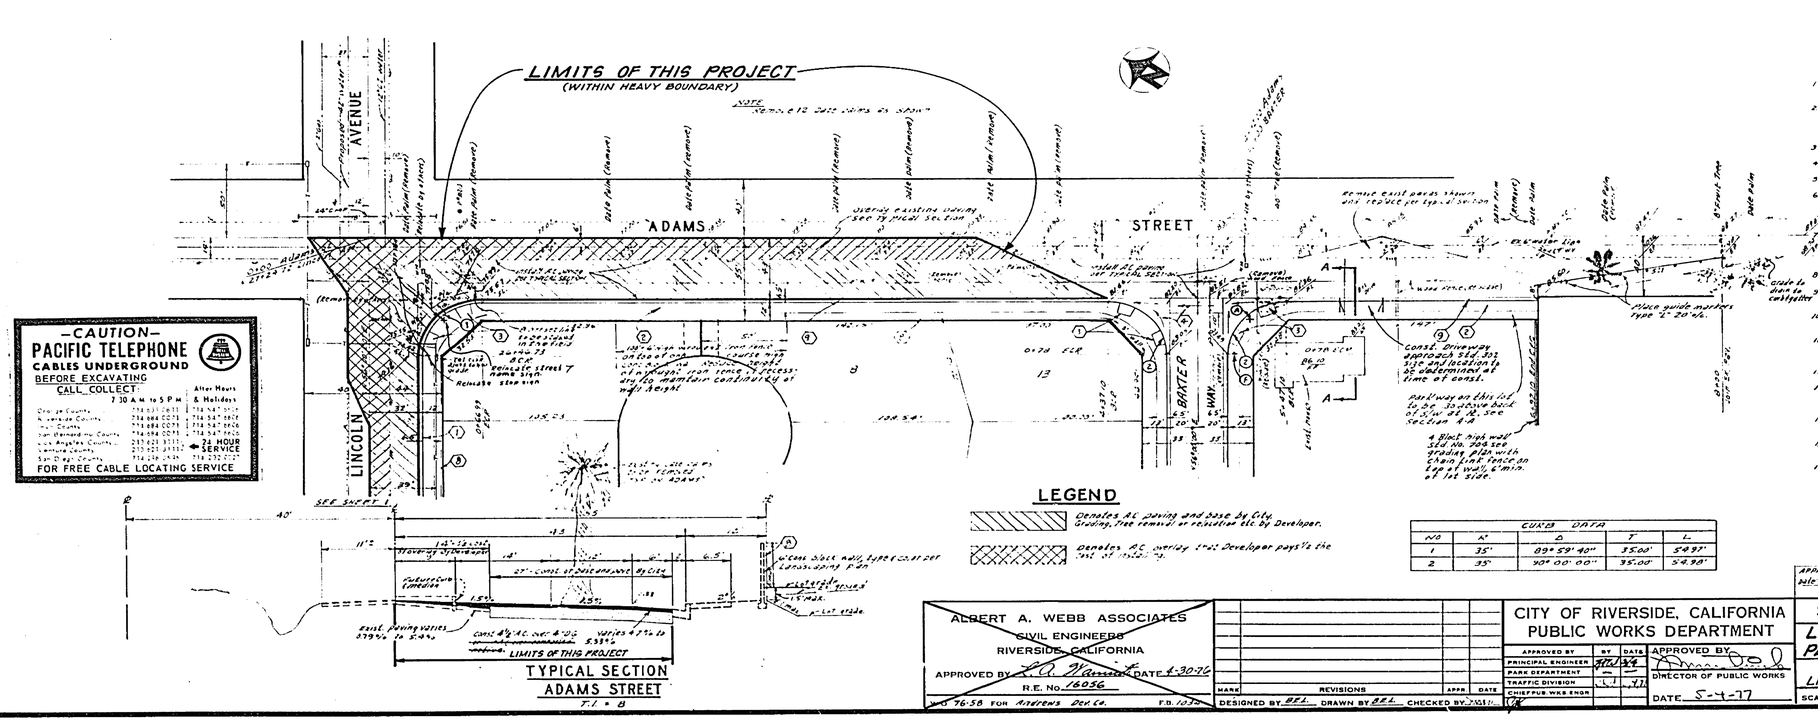
LIMITS OF THIS PROJECT
(WITHIN HEAVY BOUNDARY)
ADAMS STREET
LINCOLN AVENUE
BAXTER
Existing existing paving see Typical Section
Remove existing paving as shown and reduce per typical section
Remove exist. paving as shown and reduce per typ. of section
Remove stop sign
Remove Street Name Sign
