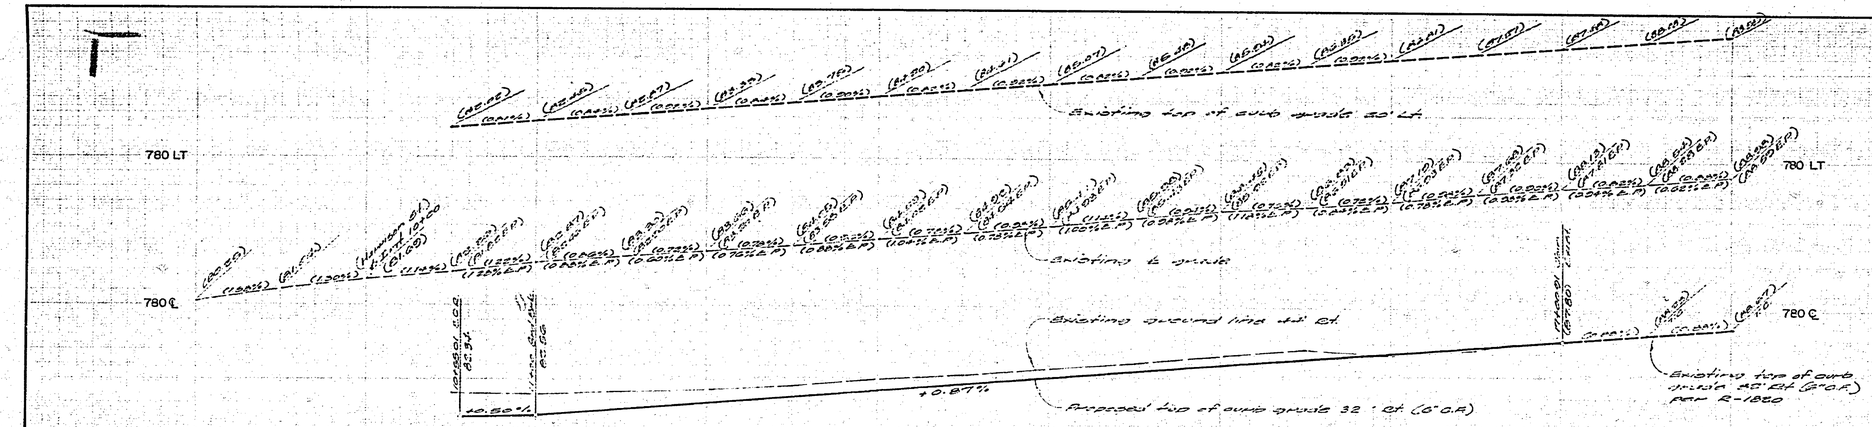

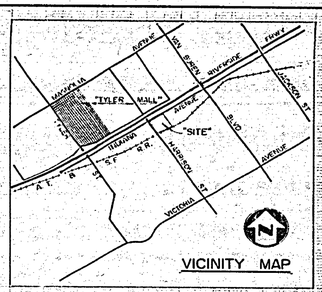

BENCH MARK:


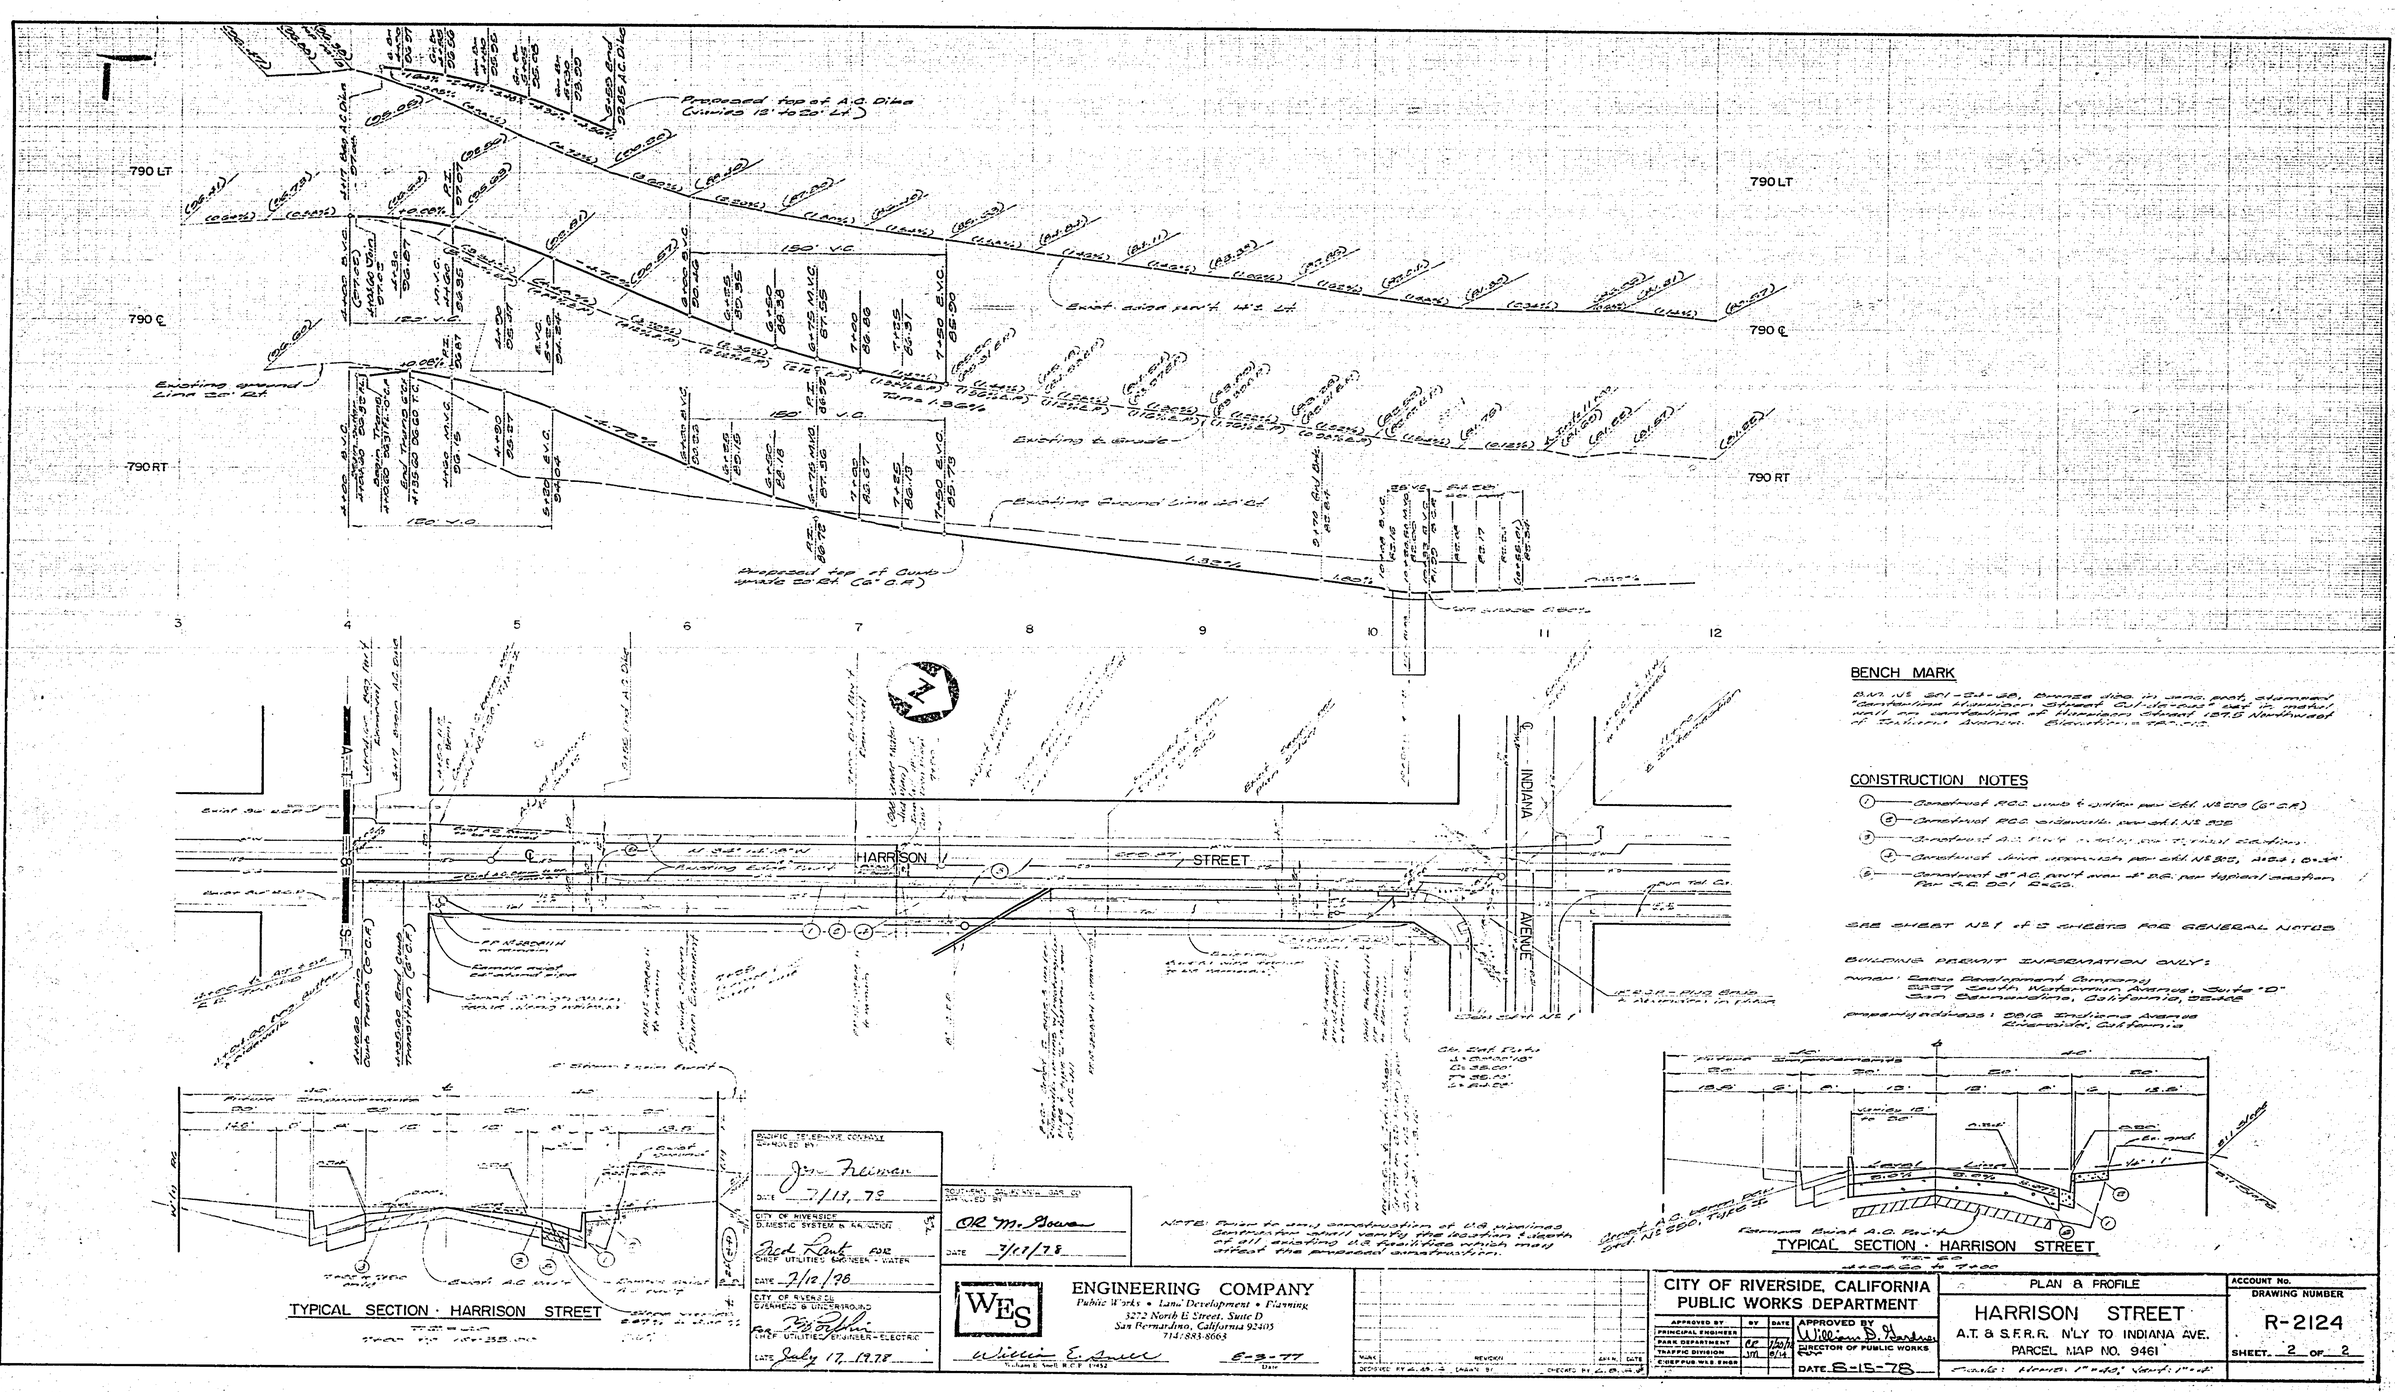

HARRISON STREET
INDIANA AVENUE
