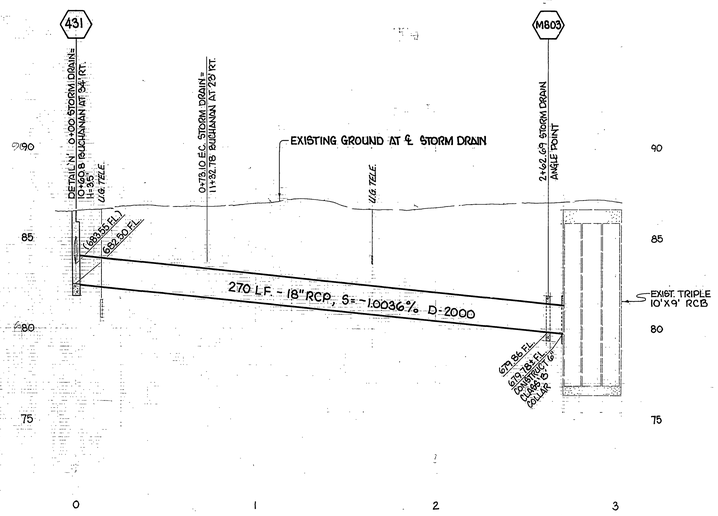

BUCHANAN STORM DRAIN PROFILE

SCALE: HORIZ. 1"=40'
VERT. 1"=4'

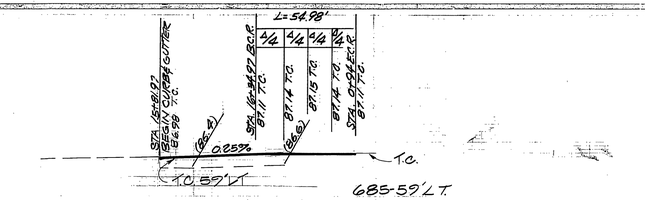

MAGNOLIA AVENUE PROFILE

SCALE: HORIZ. 1"=40'
VERT. 1"=4'

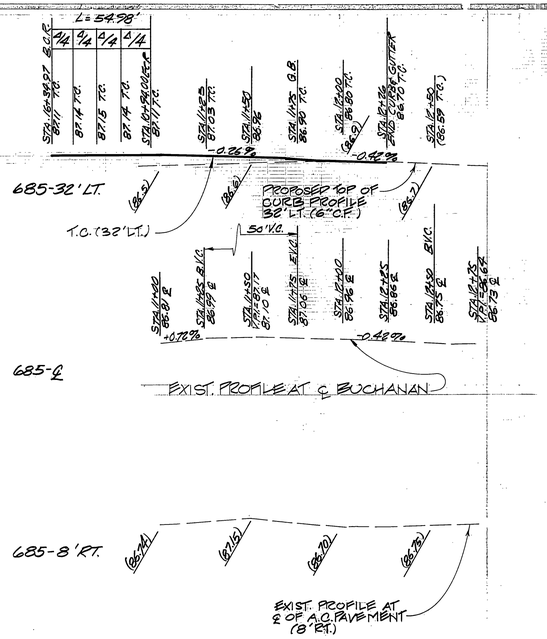

BUCHANAN STREET PROFILE

SCALE: HORIZ. 1"=40'
VERT. 1"=4'

BENCHMARK

F.D. NAIL AND TAG ON HEADWALL AT N.W. CORNER OF MAGNOLIA AVE. & BUCHANAN ST. CITY OF RIVERSIDE # E-2-E. P.B. 739/56 ELEV. = 686.278

SPECIFIC CONSTRUCTION NOTES

⬡ NUMBERS ABOVE 100 SHOWN IN A HEXAGON ON THE PLAN REFER TO THE RESPECTIVE STANDARD DRAWING NUMBERS AND SHALL BE CONSTRUCTED ACCORDINGLY UNLESS MODIFICATIONS ARE NOTED ON THE PLAN OR COVER SHEET BELOW. ANY NUMBER SHOWN BELOW THE STANDARD DRAWING NUMBER INDICATES THE SPECIFIC ALTERNATE TO BE CONSTRUCTED.

1. REGRADE DITCH AND PAVE WITH 2½" A.C. MATCH EXISTING DITCH AND GRADE TO DRAIN.
2. TRIM EXISTING TREE TO CLEAR SIDEWALK BY 15' VERTICALLY.
3. PLUG OUTLET 18"ø PIPE & FILL EXISTING DITCH.
4. SALVAGE TYPE "L" MARKERS FOR CITY
5. CONSTRUCT STRUCTURAL SECTION OF 4" A.C. OVER 4" CLASS II BASE.

GENERAL CONSTRUCTION NOTES

TRIM EXISTING EDGE OF PAVEMENT TO A NEAT LINE BEFORE JOINING NEW PAVEMENT TO OLD.

CONTRACTOR TO COORDINATE CONSTRUCTION WITH SIGNAL CONTRACTOR PER CITY SIGNAL PLAN X-459

FOR MEDIAN CONSTRUCTION SEE PLAN R-2310.

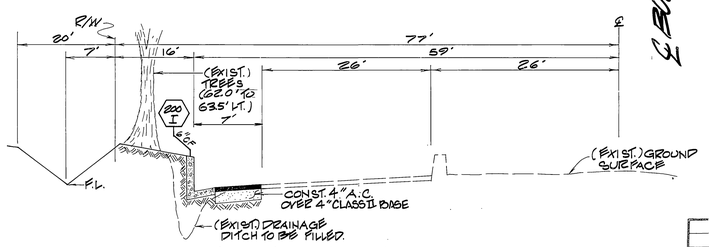

TYPICAL SECTION
MAGNOLIA AVENUE
N.T.S.

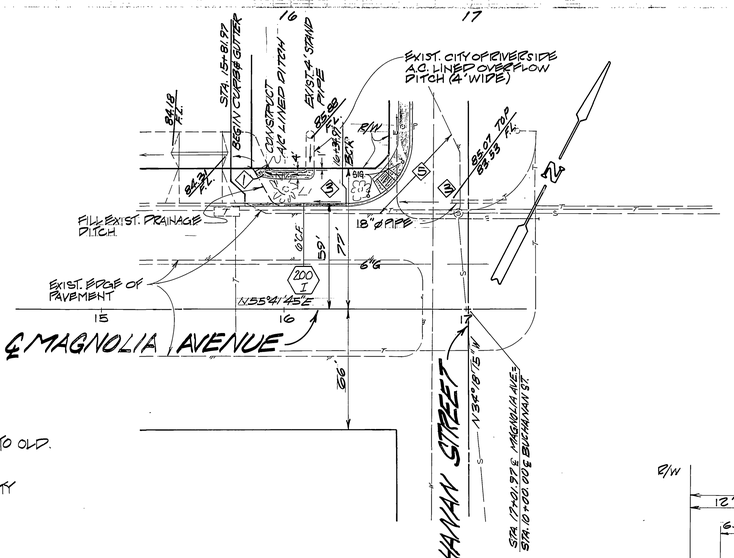
EXIST. CITY OF RIVERSIDE A.C. LINED OVERFLOW DITCH (4' WIDE)
CONSTRUCT 4" LINED DITCH
EXIST. 4' STAND PIPE
FILL EXIST. DRAINAGE DITCH
18"ø PIPE
EXIST. EDGE OF PAVEMENT
℄ MAGNOLIA AVENUE
℄ BUCHANAN STREET
STA. 15+81.97 BEG. CURB & GUTTER
