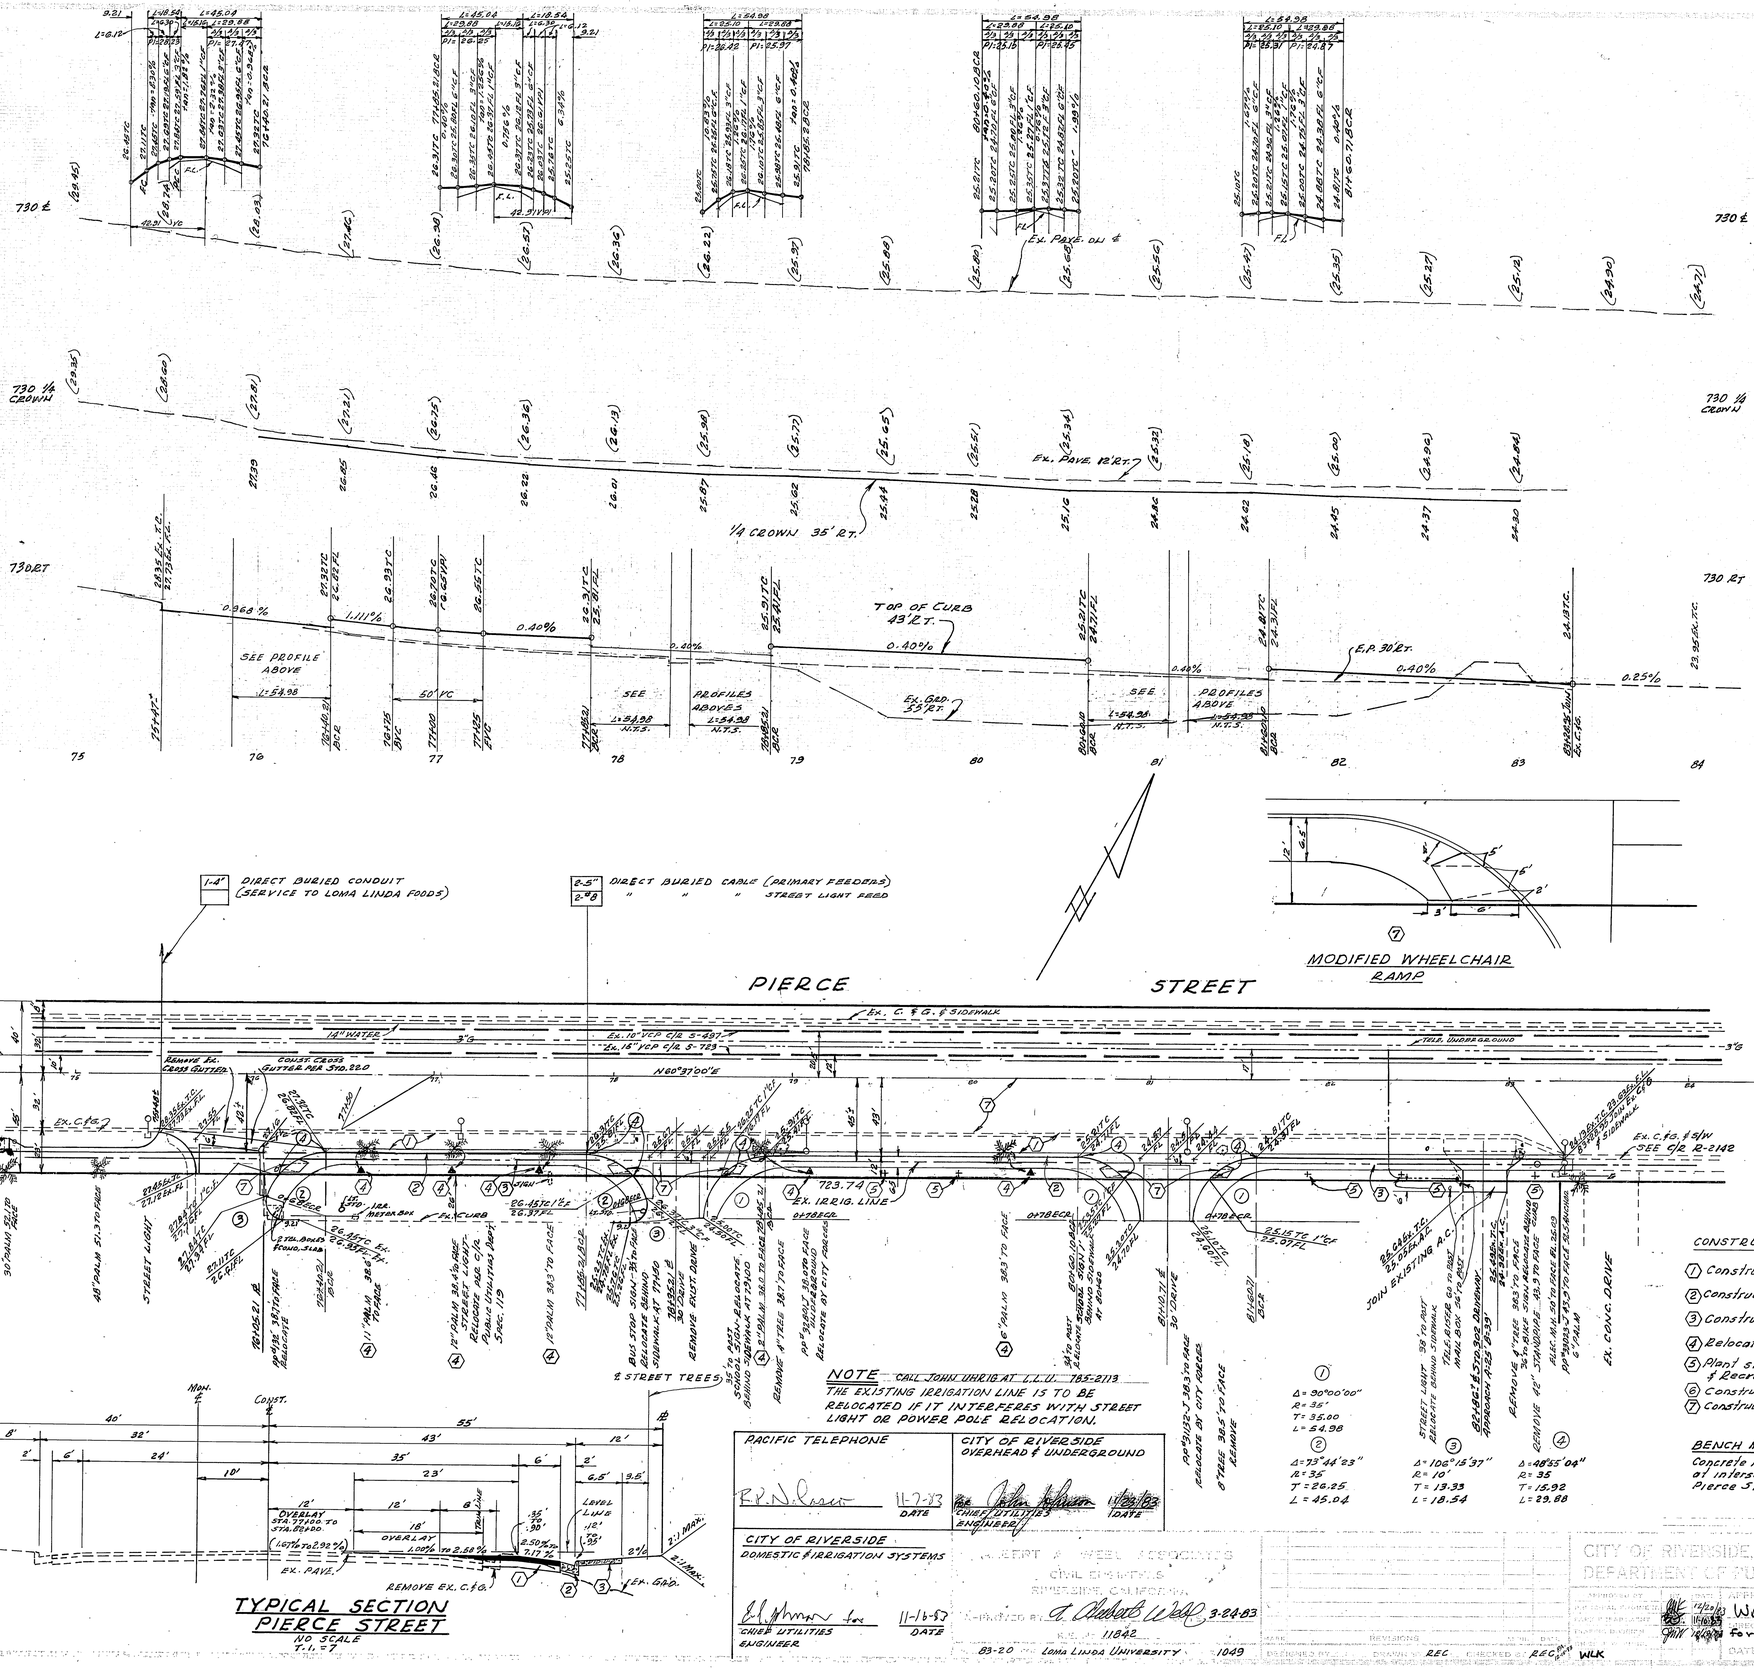

1-#4 DIRECT BURIED CONDUIT (SERVICE TO LOMA LINDA FOODS)
2-#5 2-#8 DIRECT BURIED CABLE (PRIMARY FEEDERS) STREET LIGHT FEED
PIERCE STREET
Ex. C & G & Sidewalk
14" WATER
Ex. 10" VCP C/L S-497
Ex. 15" VCP C/L S-783
Remove Ex. Cross Gutter
Const. Cross Gutter & Pan S'td. 220
Ex. C/L
Monu. ℄
Const. ℄
723.74 Ex. 12 Rig. Line
Ex. C/L
Ex. C.℄s & s/w See C/L R-2142
30' Palm 50.3'to face
48' Palm 51.3'to face
Street Light
12" Palm 38.4'to face Relocate per City of Riverside Public Utilities Dept. Spec. 119
Bus Stop Sign-Bus Pad
Remove 4" Tree 38.1'to face
6" Palm 38.3'to face
Remove Front Drive
