GENERAL NOTES:

1. CONSTRUCTION SHALL BE IN ACCORDANCE WITH THE CITY OF RIVERSIDE, DEPT. OF PUBLIC WORKS, STD. DWG., AND THE STANDARD SPECIFICATIONS FOR PUBLIC WORKS CONSTRUCTION, CURRENT EDITION.
2. TRIM EDGE OF EXIST. PAVEMENT WHERE NEW PAVEMENT JOINS TO A SMOOTH STRAIGHT LINE.
3. STRIPING TO BE DONE BY CITY FORCES.

CONSTRUCTION NOTES:

- (200/I) CONSTRUCT CURB & GUTTER PER CITY OF RIVERSIDE STD. DWG. NO. 200, TYP. I, 6" C.F.
- (250/I) CONSTRUCT A.C. BERM PER CITY OF RIVERSIDE STD. DWG. NO. 250, TYP. I.
- (325) CONSTRUCT SIDEWALK PER CITY OF RIVERSIDE STD. DWG. NO. 325

1. REMOVE EXIST. C.S.P.
2. SAWCUT EXIST. A.C. PAVING
3. REMOVE EXIST. A.C. PAVEMENT
4. CONSTRUCT 2½" A.C. OVER 6" C.A.B.
5. EXTEND EXIST. 12" C.S.P.
6. REMOVE AND RELOCATE TRAFFIC SIGN BEHIND CURB
7. SAWCUT AND REMOVE EXIST. C & G.
8. PROTECT IN PLACE
9. GRADE BEHIND CURB TO FACILITATE FLOW TOWARDS C.S.P. AND PROVIDE A.C. LINING.
10. ADJUST MANHOLE TO GRADE
11. CONSTRUCT STREET INLET AND BOX PER DETAIL ON THIS SHEET.
12. ADJUST VALVE TO GRADE
13. REMOVE AND REPLACE WITH 12" C.S.P.
14. EXTEND RAILROAD PLANKS (BY OTHERS)
15. INSTALL RAILROAD GATES (BY OTHERS)
16. CONSTRUCT VARIABLE A.C. OVERLAY

CURVE DATA

NO.	R	Δ	L	T
1	250'	42°00'00"	182.59'	95.97'
2	232'	14°30'51"	58.77'	29.54'
3	268'	9°55'50"	46.45'	23.28'

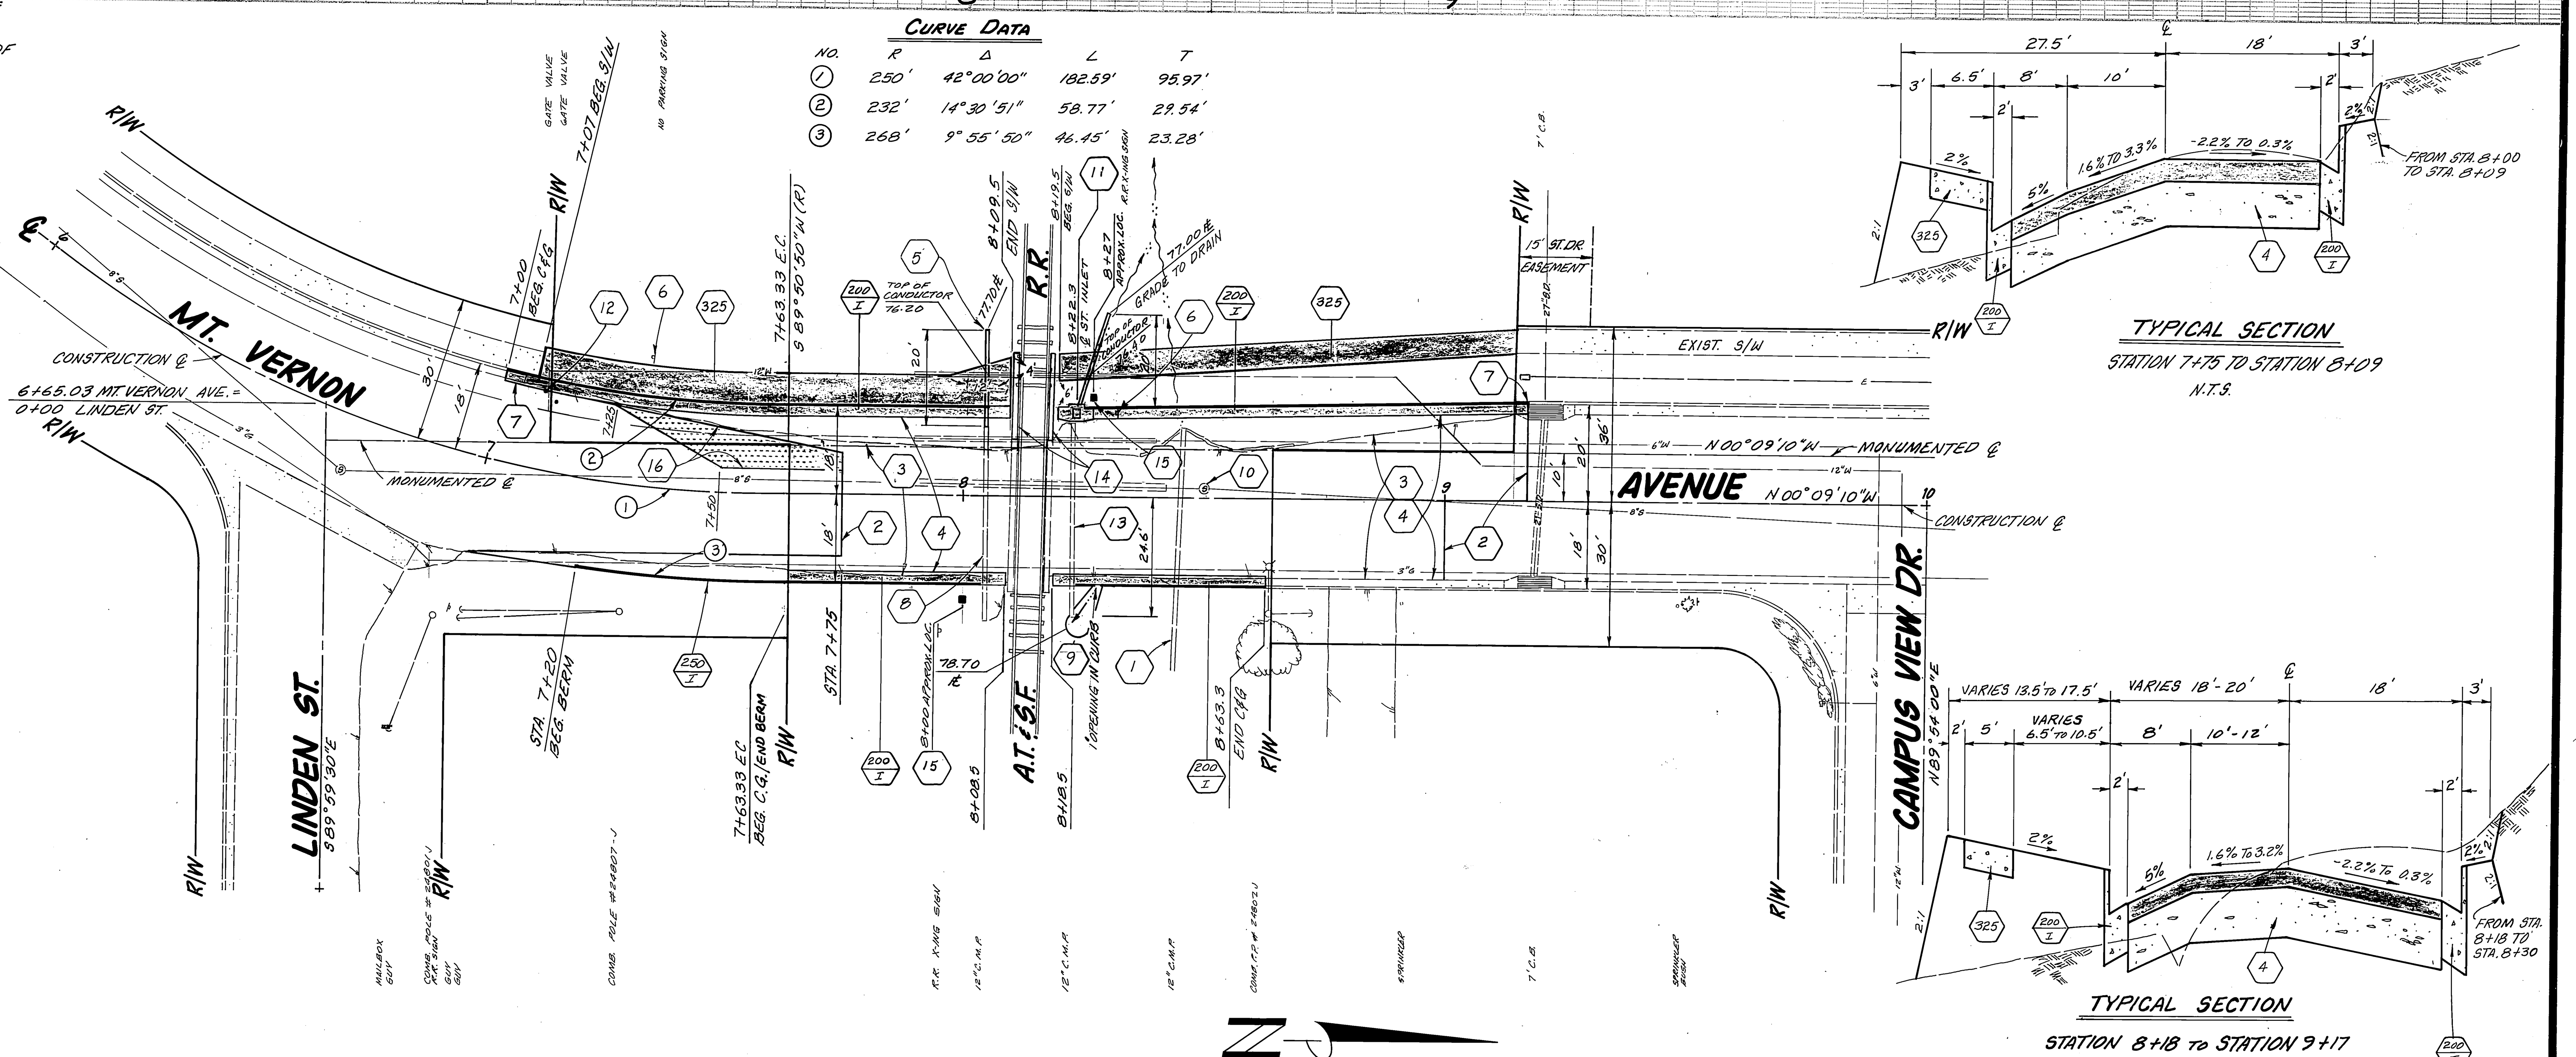

ENGINEER IN RESPONSIBLE CHARGE	HANS J. KAMRATH, R.C.E. 14712, EXPIRES 3/31/93
DATE	4/18/1989

REGISTERED PROFESSIONAL ENGINEER — HANS J. KAMRATH — NO: 14712 — CIVIL — STATE OF CALIFORNIA

DESIGNED BY PH — DRAWN BY — CHECKED BY

CITY OF RIVERSIDE
PUBLIC WORKS DEPARTMENT

APPROVED BY	DATE	BY
PRINCIPAL ENGINEER	5-3-89	
PARK DEPARTMENT	—	
TRAFFIC DIVISION	5/2/89	
CHIEF P. W. ENGINEER	5-4	
INSPECTION	4/20/89	RSK
SURVEY	4/20/89	

APPROVED BY — PUBLIC WORKS DIRECTOR — DATE 5/4/89

MT. VERNON AVENUE WIDENING

AT A.T. & S.F. R.R. XING NO. 2X-3.4C

HORIZ. SCALE: 1" = 20' VERT. SCALE: 1" = 2'

ACCOUNT NO. 30-575-358-09

R-2744

SHEET 1 OF 1

INDEXED 6-16-92 LH

81630 OZALID-NO.1