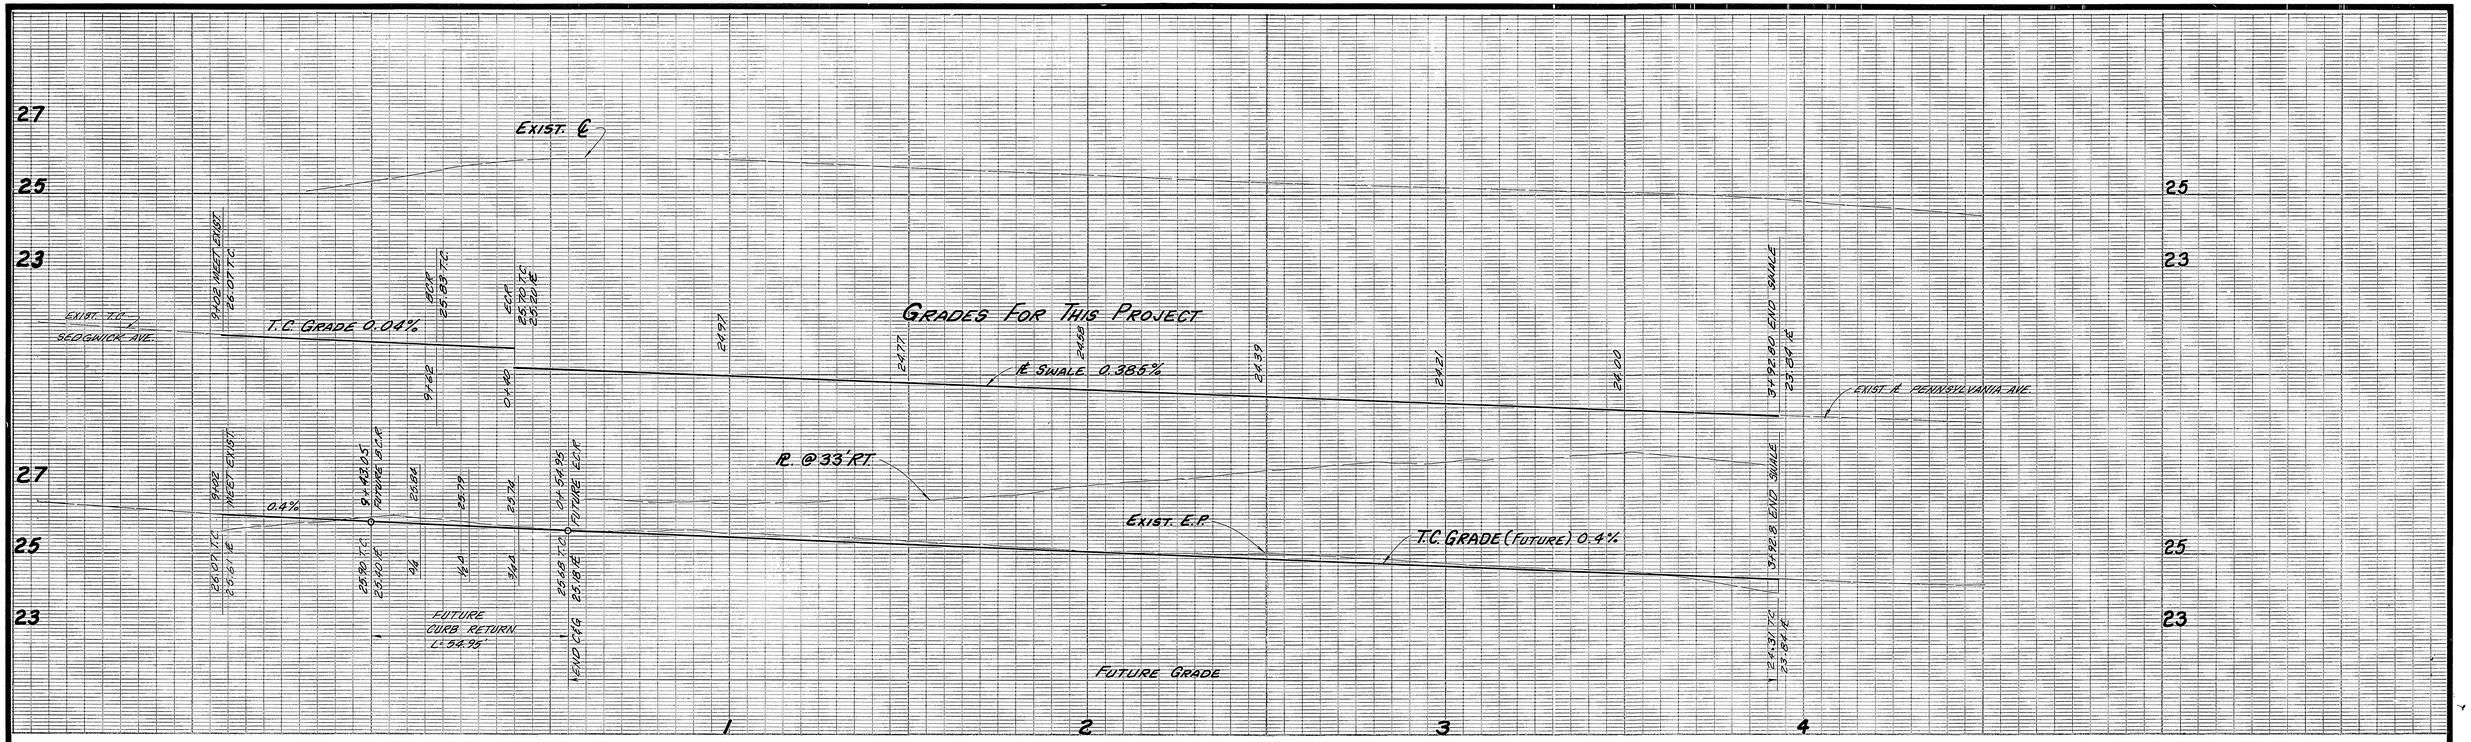
EXIST. ℄
EXIST. T.C.
SEDGWICK AVE.
T.C. GRADE 0.04%
GRADES FOR THIS PROJECT
℄ SWALE 0.38.5%
EXIST. ℄ PENNSYLVANIA AVE.
℄ @ 33' RT.
0.4%
EXIST. E.P.
T.C. GRADE (FUTURE) 0.4%
FUTURE GRADE
FUTURE CURB RETURN L=54.95
EXIST. 36" PALM TREE
EXIST. 24" PALM TREE
EXIST. 30" PALM TREE
EXIST. 42" PALM TREE
EXIST. 36" PALM TREE
EXIST. 36" PALM TREE
EXIST. 36