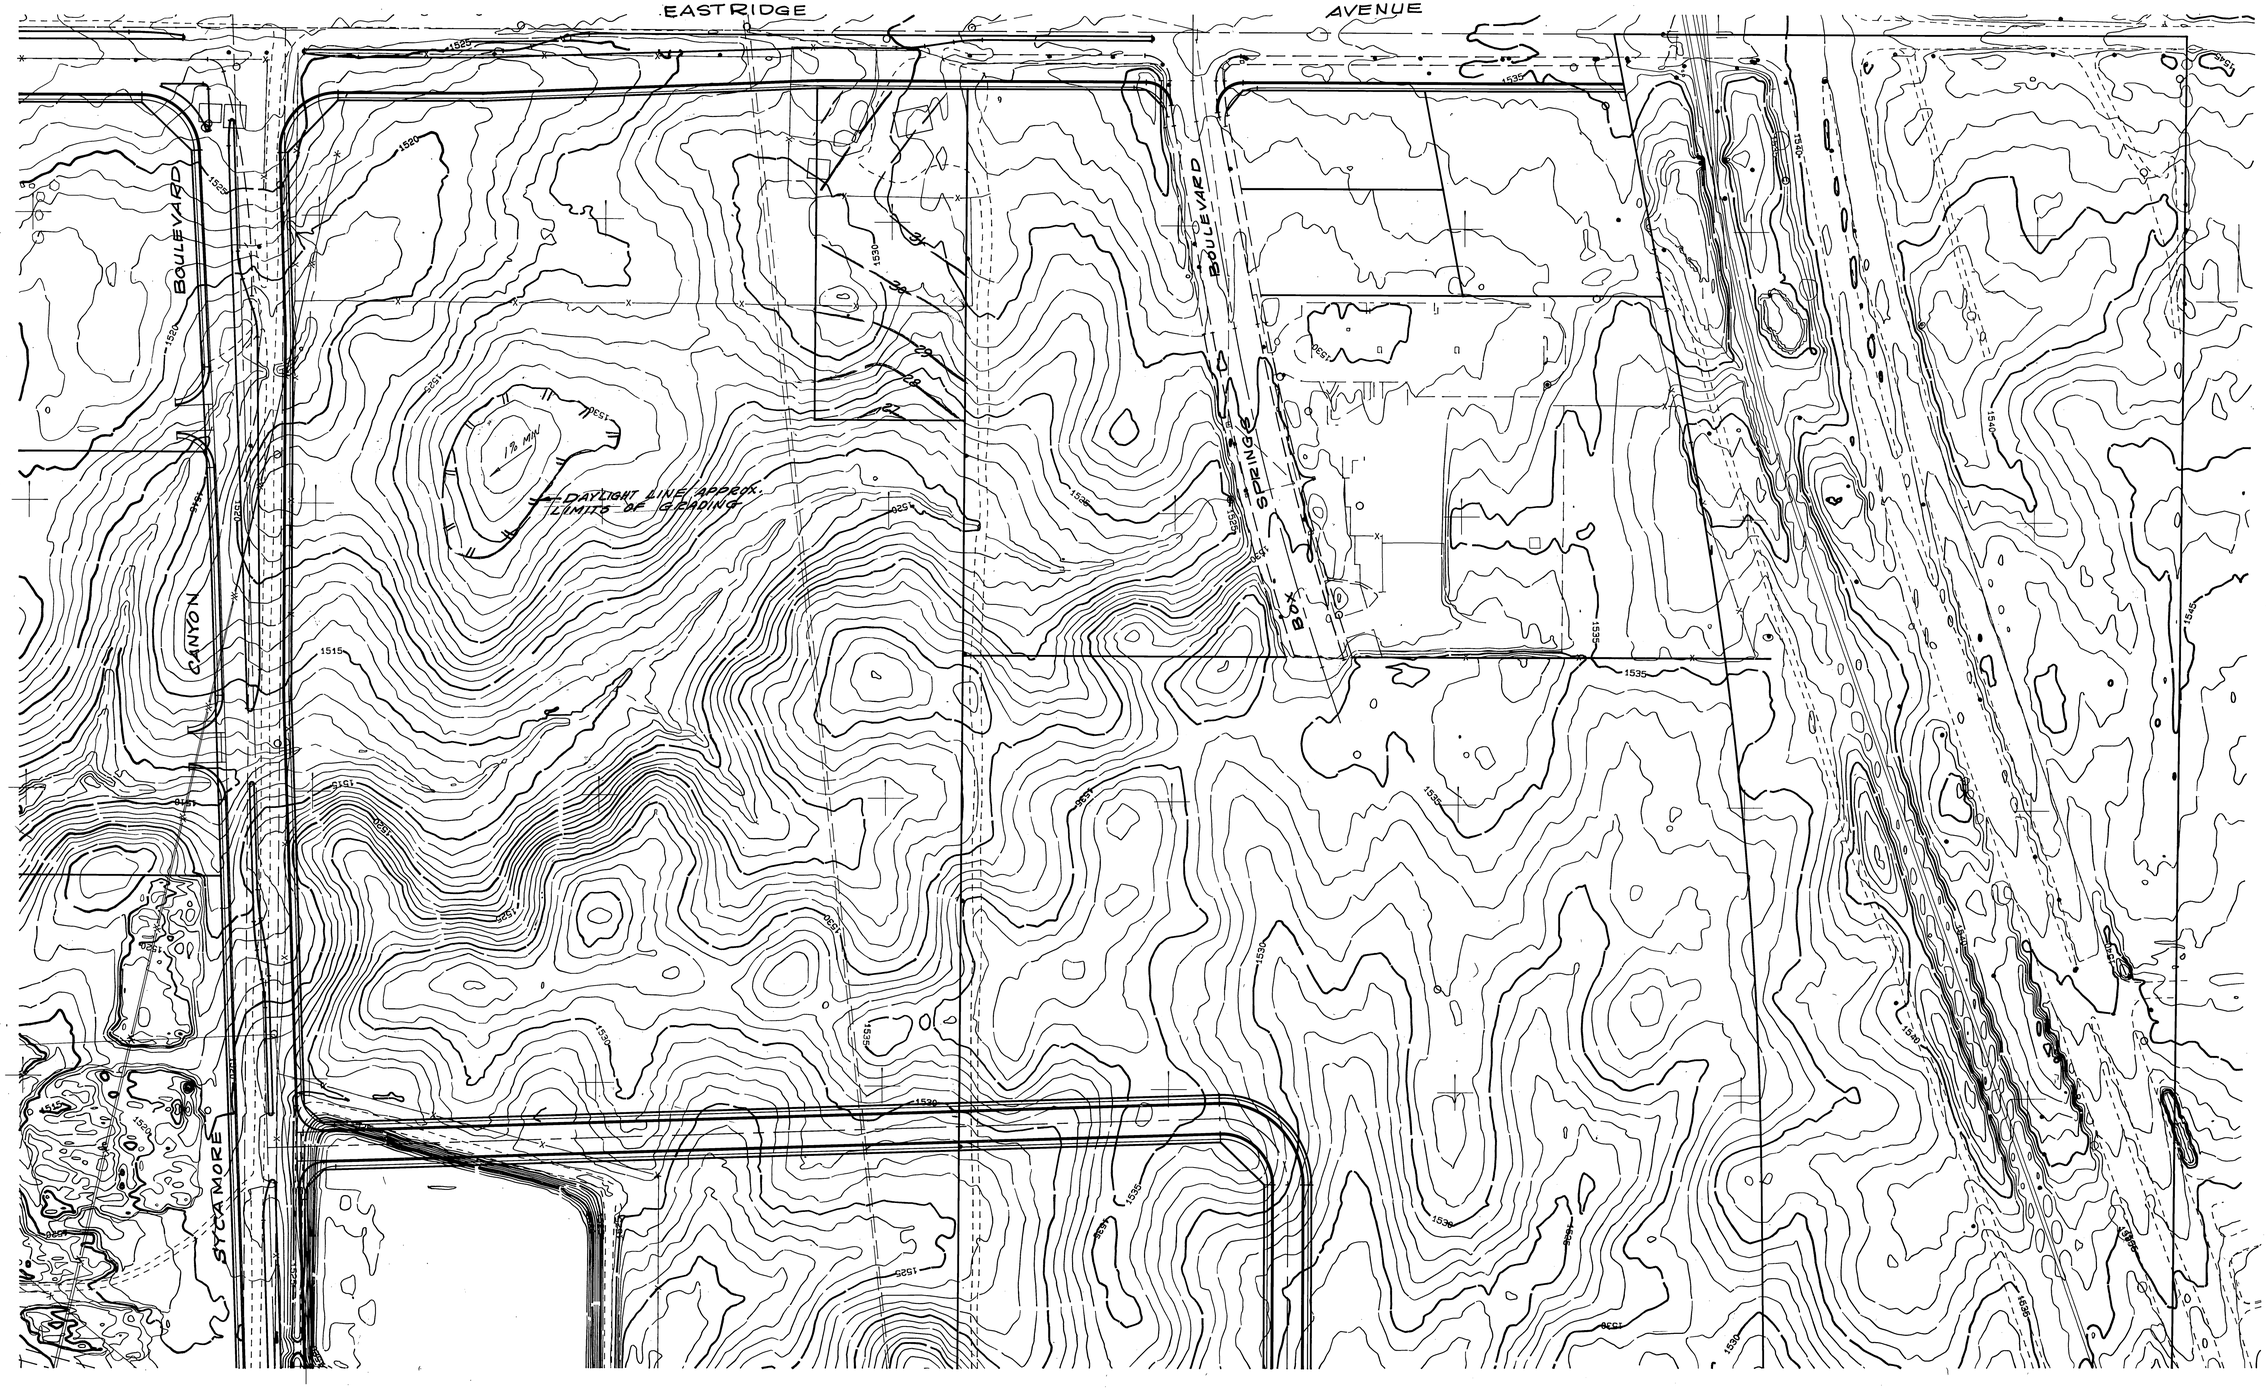

BENCH MARK

U.S.C.& G.S. DESIGNATION Z 749 . RIVERSIDE COUNTY DESIGNATION 600-47-68 . STANDARD BRASS DISK STAMPED Z 749 1945 ESTABLISHED BY C.& G.S. 1.7 MILES NORTHWEST ALONG THE ATCHISON, TOPEKA AND SANTA FE RAILWAY FROM THE STATION AT MARCH FIELD. SET BETWEEN THE TRACK AND U.S. HIGHWAY NO. 395 (I 215) 64.5 FEET SOUTHWEST OF THE SOUTHWEST EDGE OF THE HIGHWAY. 43.6 FEET NORTHEAST OF THE NORTHEAST RAIL OF TRACT. 20 FEET SOUTHWEST OF POST. IRON BENCH MARK DISK SET IN TOP OF A CONCRETE POST 0.4 FEET ABOVE GROUND.

DATE 1970 ELEVATION: 1536.119

REGISTERED PROFESSIONAL ENGINEER MATTHEW E. WEBB No. 37385 Exp. 6-30-92 STATE OF CALIFORNIA CIVIL

ALBERT A. WEBB ASSOCIATES CIVIL ENGINEERS RIVERSIDE, CALIFORNIA APPROVED BY Matthew E. Webb DATE 23 MAR 90 R.E. No. 37385		CITY OF RIVERSIDE, CALIFORNIA	LANDSCAPING SYCAMORE CANYON BUSINESS PARK -ROUGH GRADING-
MARK	REVISIONS	APPR.	DATE
W.O. 85-105 FOR: CITY OF RIVERSIDE F.B. 1034	DESIGNED BY R.L.T. DRAWN BY R.H. CHECKED BY R.L.T.	SCALE: 1" = 100'	ACCOUNT No. 85-105 DRAWING NUMBER R-3028A SHEET 1 OF 1 89-3009

INDEXED 8-28-90 GH

5-105-1