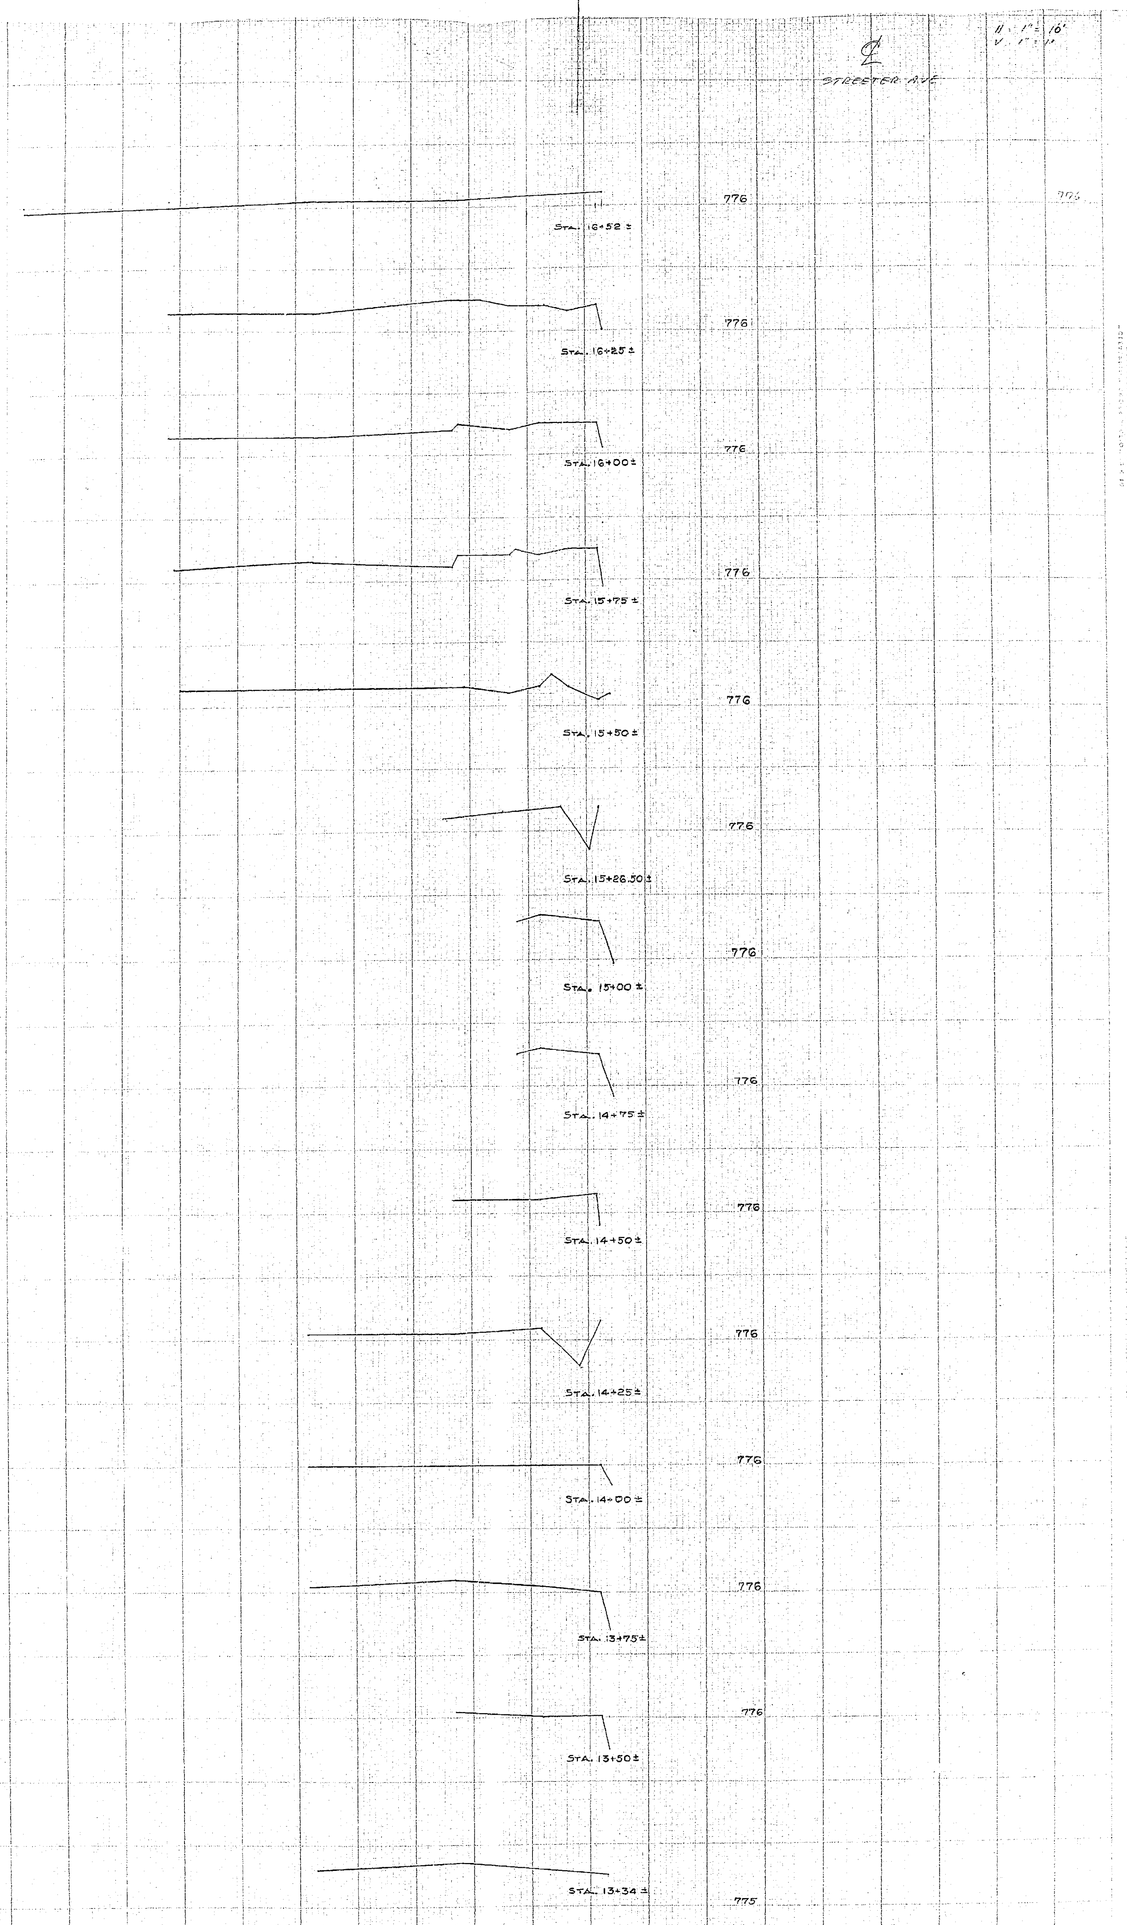

STREETER AVE
R-683A