TRANSIT & SWING TIES

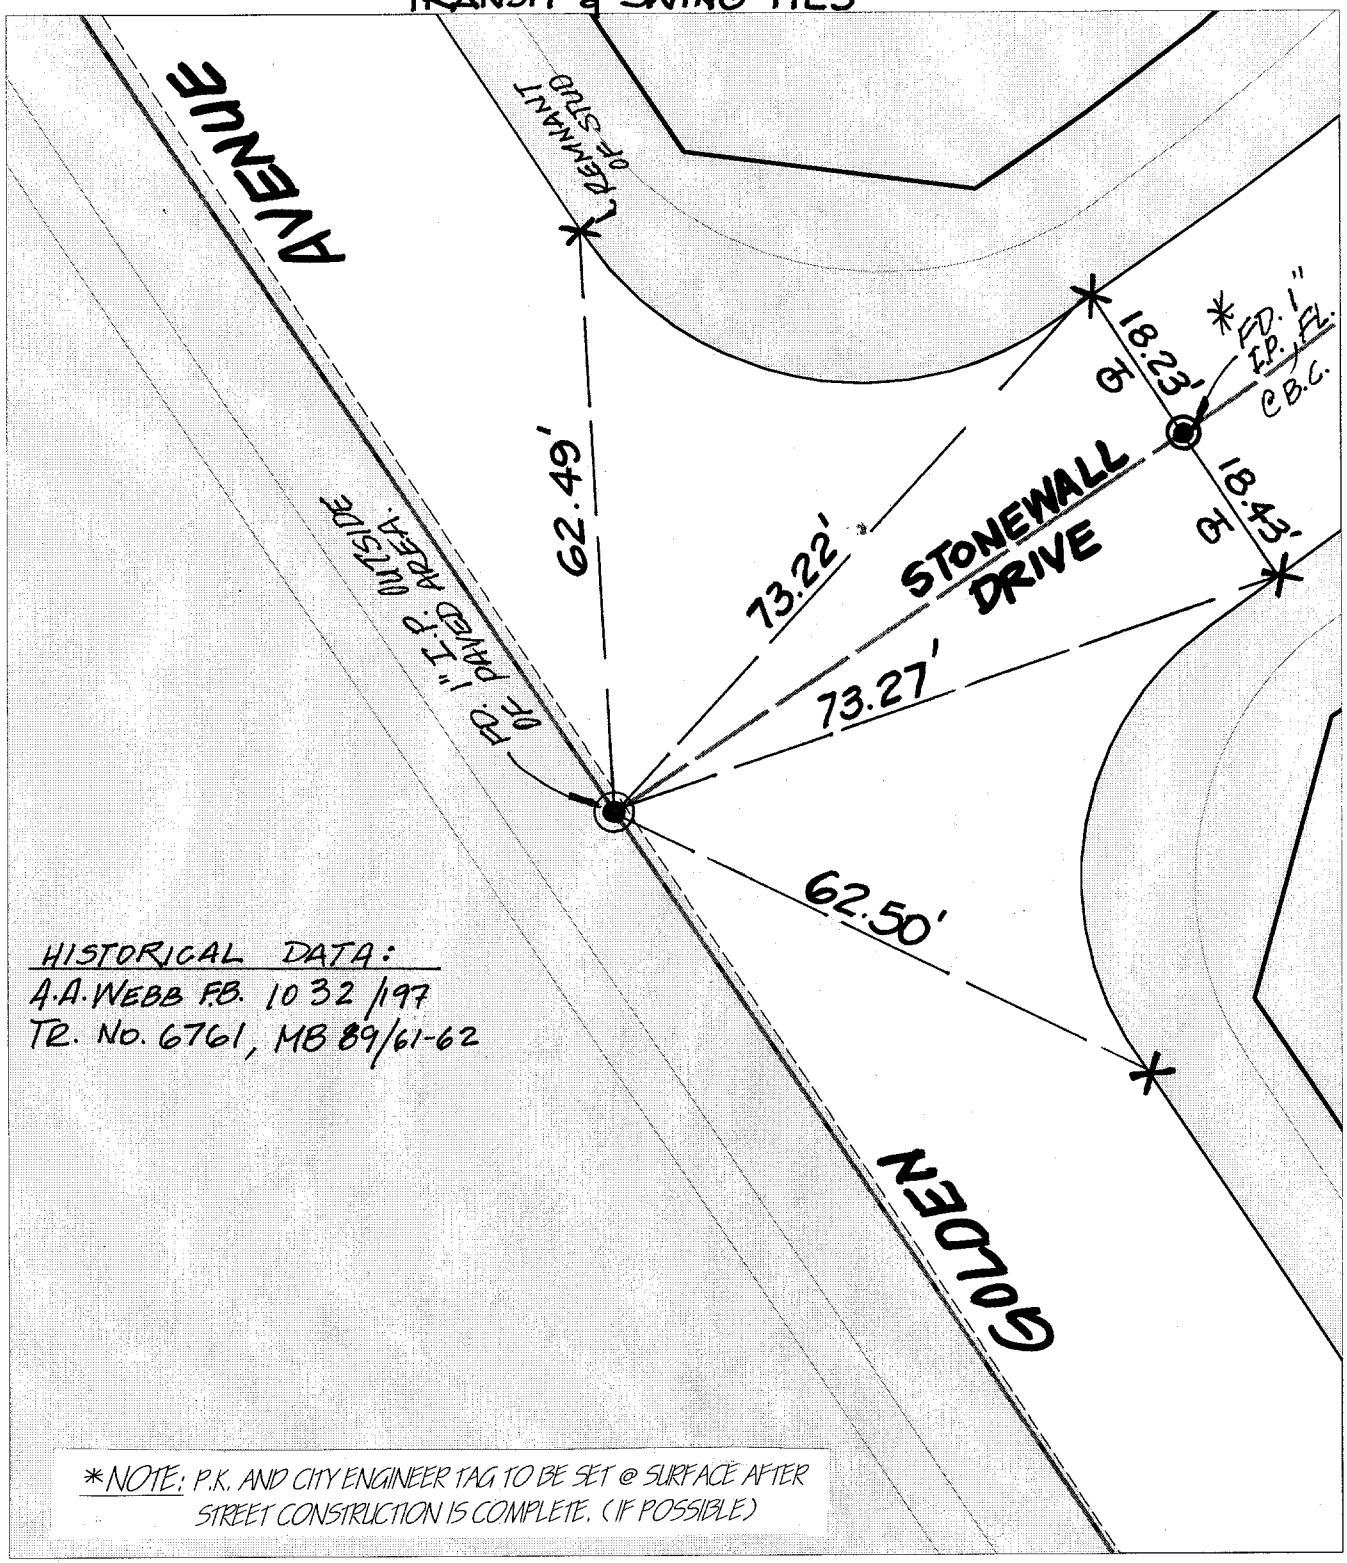

HISTORICAL DATA:
A.A. WEBB F.B. 1032/197
TR. NO. 6761, MB 89/61-62

*NOTE: P.K. AND CITY ENGINEER TAG TO BE SET @ SURFACE AFTER STREET CONSTRUCTION IS COMPLETE. (IF POSSIBLE)

Street: GOLDEN AVENUE 10356.TIF

X-Street: STONEWALL DRIVE

OFFICIAL USE ONLY

- ╳ FD. Ramset Nail on T/C
- ■ FD. "C" Nail on T/C
- ● FD. LD. & TK. on T/C
- ○ Set LD. & TK. on T/C

Scale: 1" = 20'	**OFFICIAL TIE PLAT** CITY OF RIVERSIDE	N W E S
Date: 12/22/99		
Drawn by: KGE	*These ties are for the purpose of perpetuating the found monumentation. No claim is made as to the relationship of the points or lines shown hereon to true boundary locations.*	Sheet 1 of 1
W.O.:		File No.:
F.B.:		